
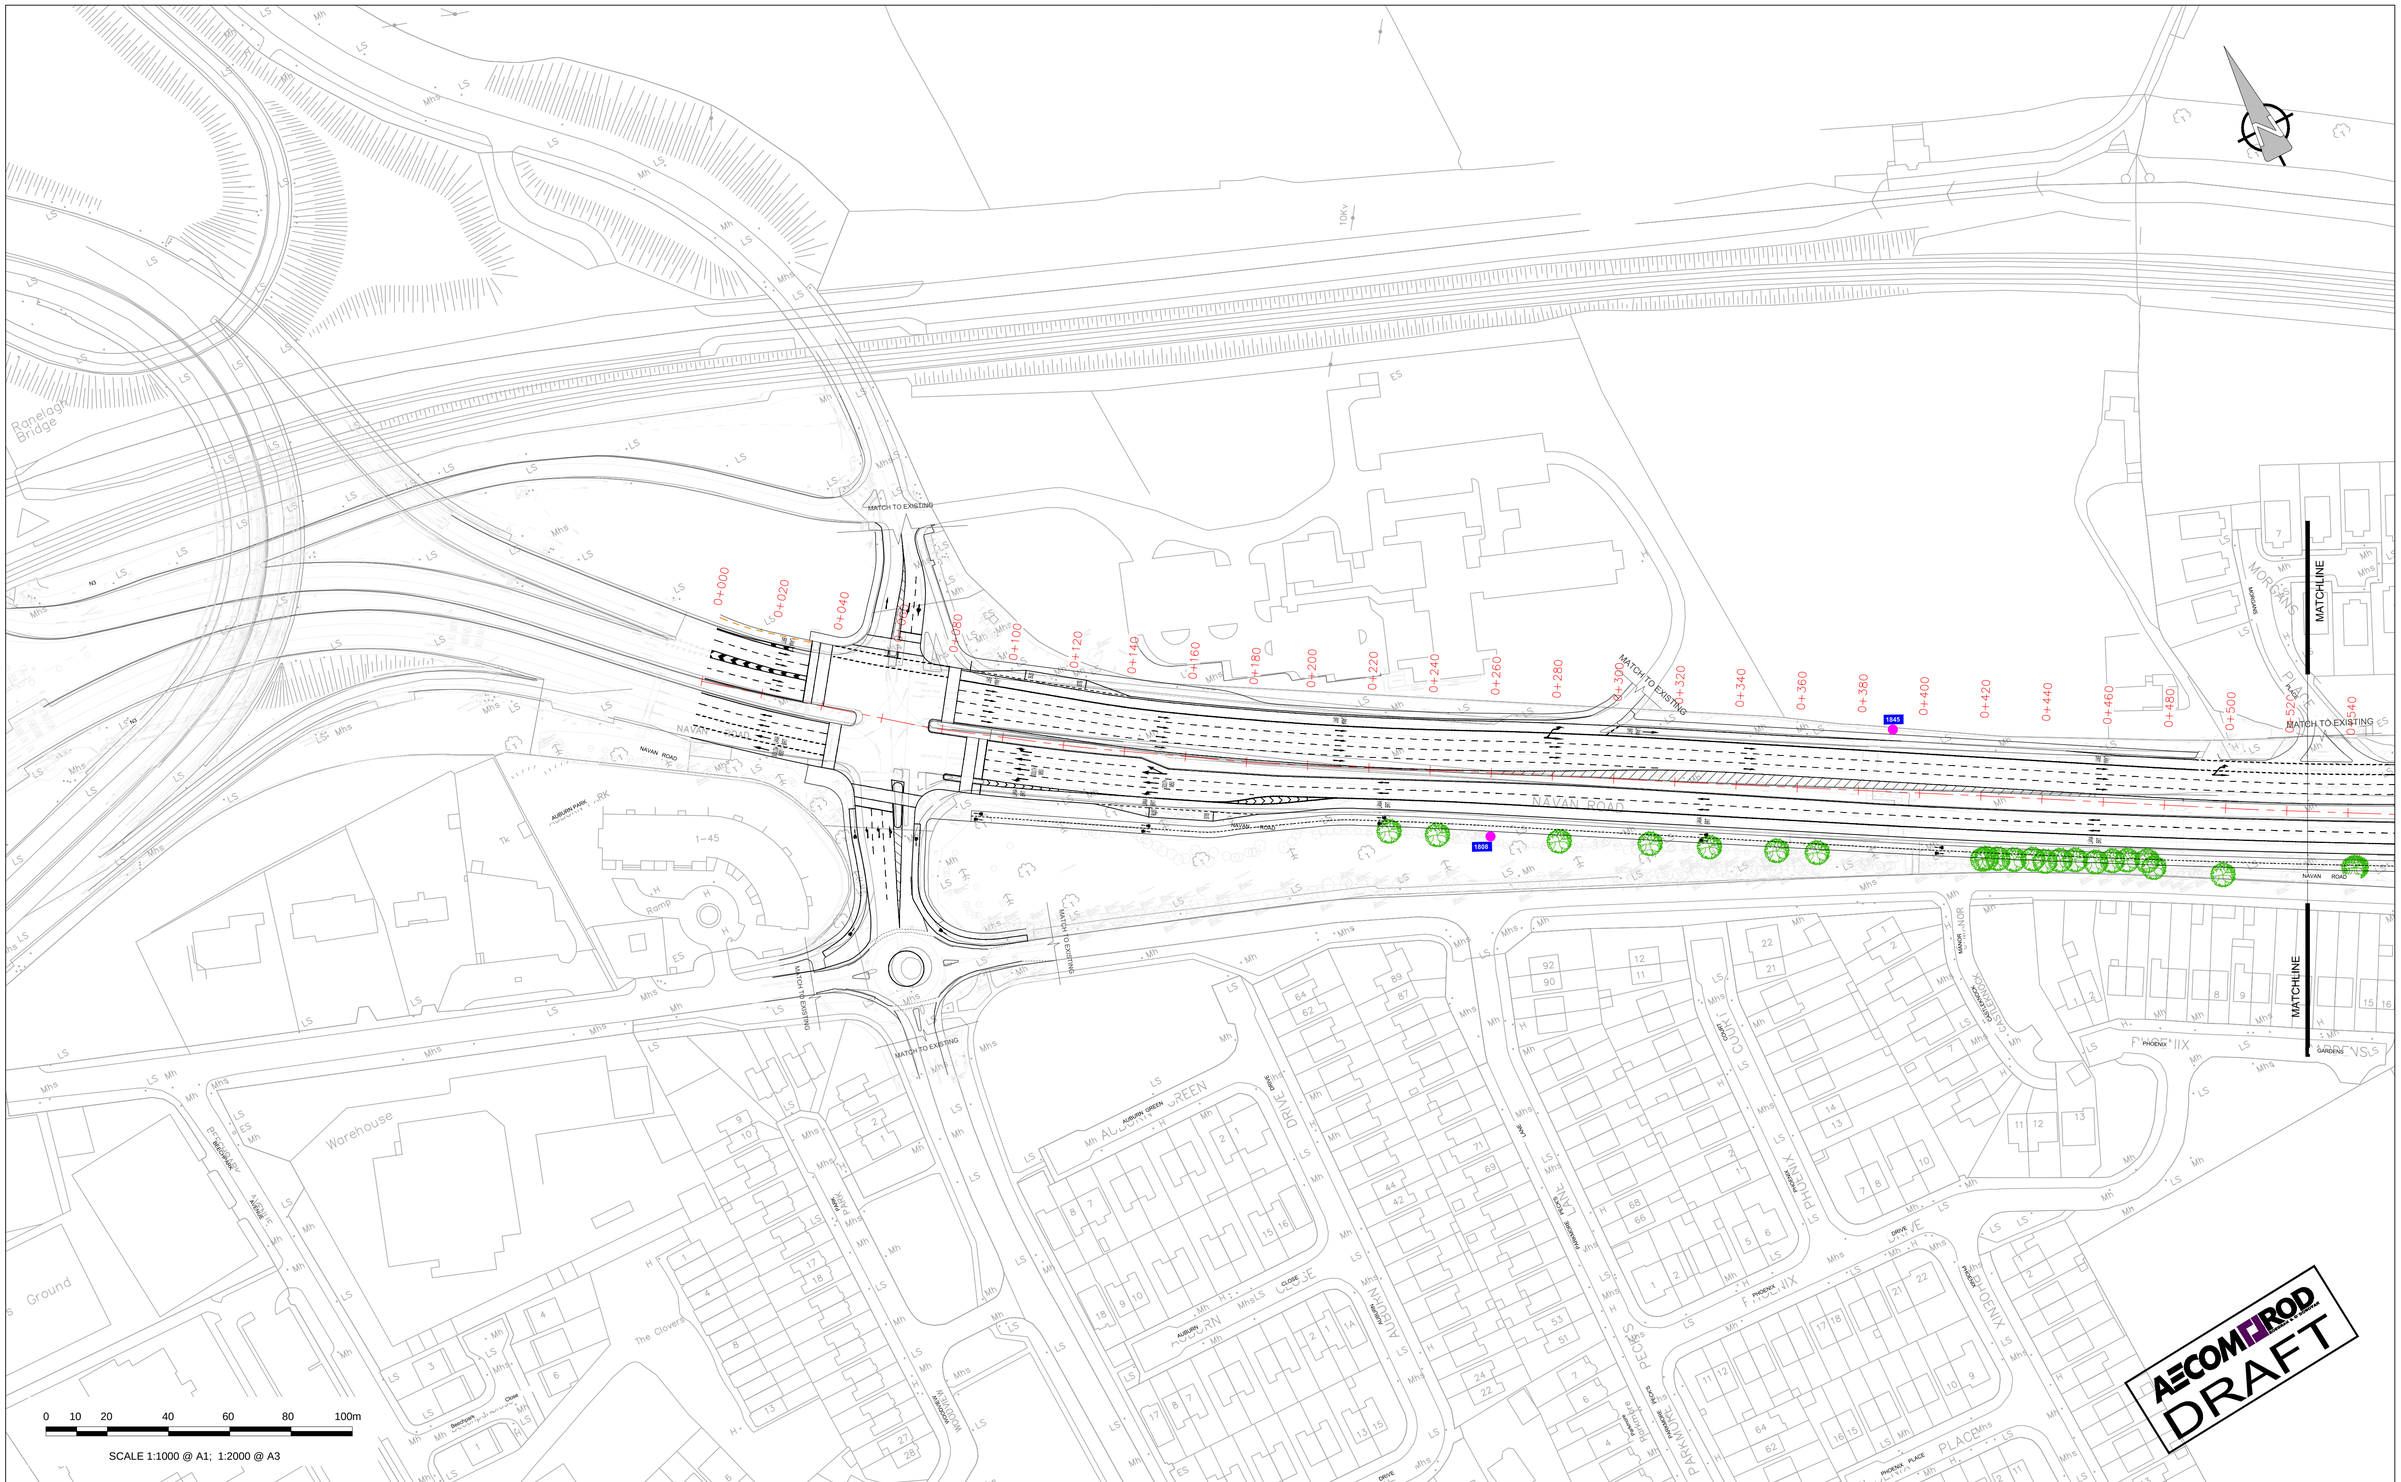



Údarás Náisiúnta Iompair
National Transport Authority

KEY PLAN
N.T.S.

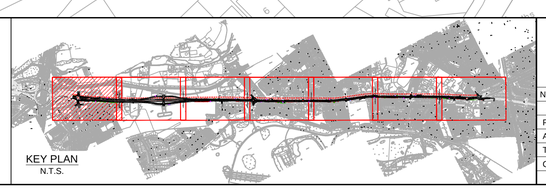

| No. | Revision | Date | By | Chk'd | App'd |
|---|---|---|---|---|---|
| | Stage | | Date | | App'd |
| | PRELIMINARY | | | | |
| | APPROVAL | | | | |
| | TENDER | | | | |
| | CONSTRUCTION | | | | |

AECOM - Roughan & O'Donovan

AECOM- Roughan & O'Donovan
4th Floor Adelphi Plaza,
George's Street Upper,
Dun Laoghaire,Co Dublin
Tel:+353 (0)1 2383100
Fax:+353(0)1 2383199
www.aecom.com

| Designed: | Checked: | Approved: | Status: |
|---|---|---|---|
| RH | -- | -- | CONCEPT |

Project Title: BLANCHARDSTOWN TO LIFFEY QUAY

Drawing Title: BLANCHARDSTOWN TO LIFFEY QUAYS
ROUTE OPTION 2A1
SHEET 1 OF 7


| Drawn: | Job No: | Drawing No: | Rev: |
|---|---|---|---|
| RH | 60540050 | SHT_20_CT_S1_2A1.1 | A |
| Scale: 1:1000 @A1 | Date: NOV. 2017 | | |

Ordnance Survey Ireland Licence No EN 0006514
© Ordnance Survey Ireland and Government of Ireland.

Dec 18, 2017 - 9:01pm Drawing Location: C:\Users\Hannanr\appdata\local\temp\AcPublish_7068\60540050_SHT_20_CT_S1_2A_1.1.dwg

DO NOT SCALE USE FIGURED DIMENSIONS ONLY

Last saved by: HANNANR(2017.12.18) Last Plotted: 2017.12.18
Filename: F:\PROJECTS\TRAFFIC - BKU BRT\03 EXECUTION\09 CAD\02 - SHEETS (DRAWINGS)\ROUTE OPTIONS\60540050_SHT_20_CT_S1_2A_1.1.DWG

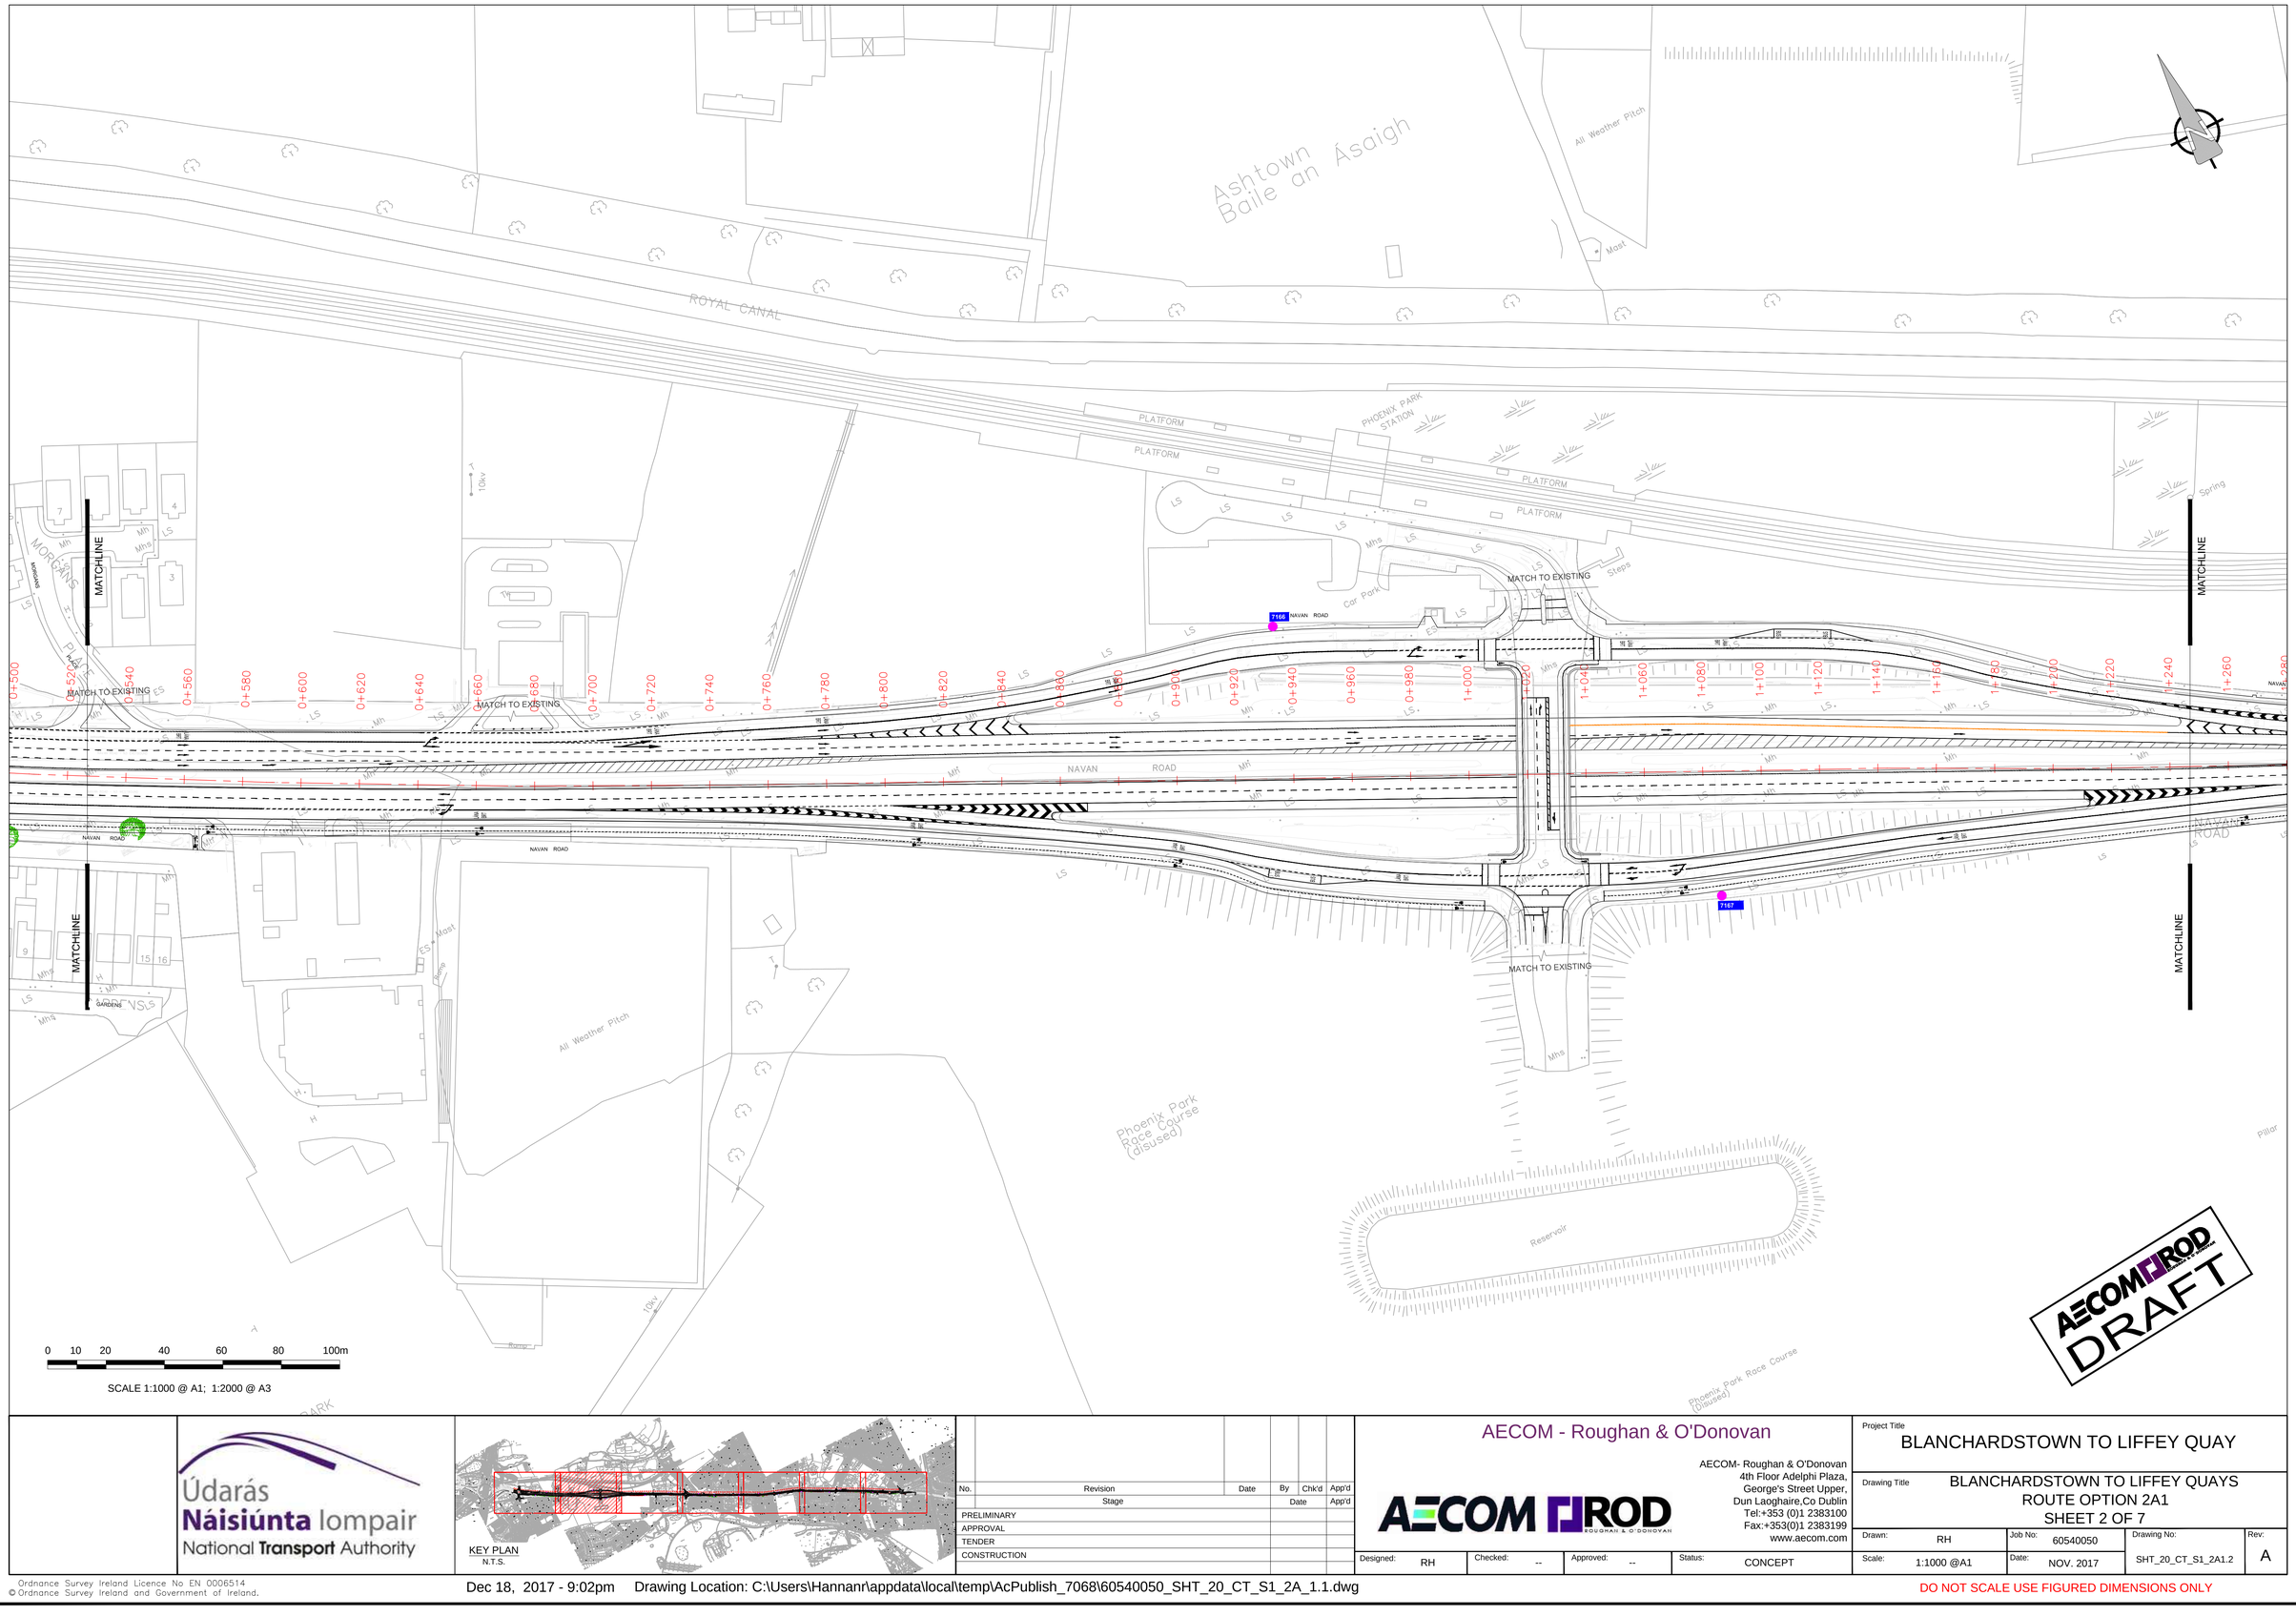


DRAFT

Údarás Náisiúnta Iompair
National Transport Authority

KEY PLAN
N.T.S.

| No. | Revision | Date | By | Chk'd | App'd |
|---|---|---|---|---|---|
| | Stage | | Date | | App'd |
| | PRELIMINARY | | | | |
| | APPROVAL | | | | |
| | TENDER | | | | |
| | CONSTRUCTION | | | | |

AECOM - Roughan & O'Donovan

AECOM- Roughan & O'Donovan
4th Floor Adelphi Plaza,
George's Street Upper,
Dun Laoghaire,Co Dublin
Tel:+353 (0)1 2383100
Fax:+353(0)1 2383199
www.aecom.com

Project Title: BLANCHARDSTOWN TO LIFFEY QUAY

Drawing Title: BLANCHARDSTOWN TO LIFFEY QUAYS
ROUTE OPTION 2A1
SHEET 2 OF 7

| Designed: | Checked: | Approved: | Status: | Drawn: | Job No: | Drawing No: | Rev: |
|---|---|---|---|---|---|---|---|
| RH | -- | -- | CONCEPT | RH | 60540050 | SHT_20_CT_S1_2A1.2 | A |


Scale: 1:1000 @A1 Date: NOV. 2017

Ordnance Survey Ireland Licence No EN 0006514
© Ordnance Survey Ireland and Government of Ireland.

Dec 18, 2017 - 9:02pm Drawing Location: C:\Users\Hannanr\appdata\local\temp\AcPublish_7068\60540050_SHT_20_CT_S1_2A_1.1.dwg

DO NOT SCALE USE FIGURED DIMENSIONS ONLY

Last saved by: HANNANR(2017.12.18) Last Plotted: 2017.12.18
Filename: F:\PROJECTS\TRAFFIC - BXU BRT\05 EXECUTION\09 CAD\02 - SHEETS (DRAWINGS)\ROUTE OPTIONS\60540050_SHT_20_CT_S1_2A_1.1.DWG

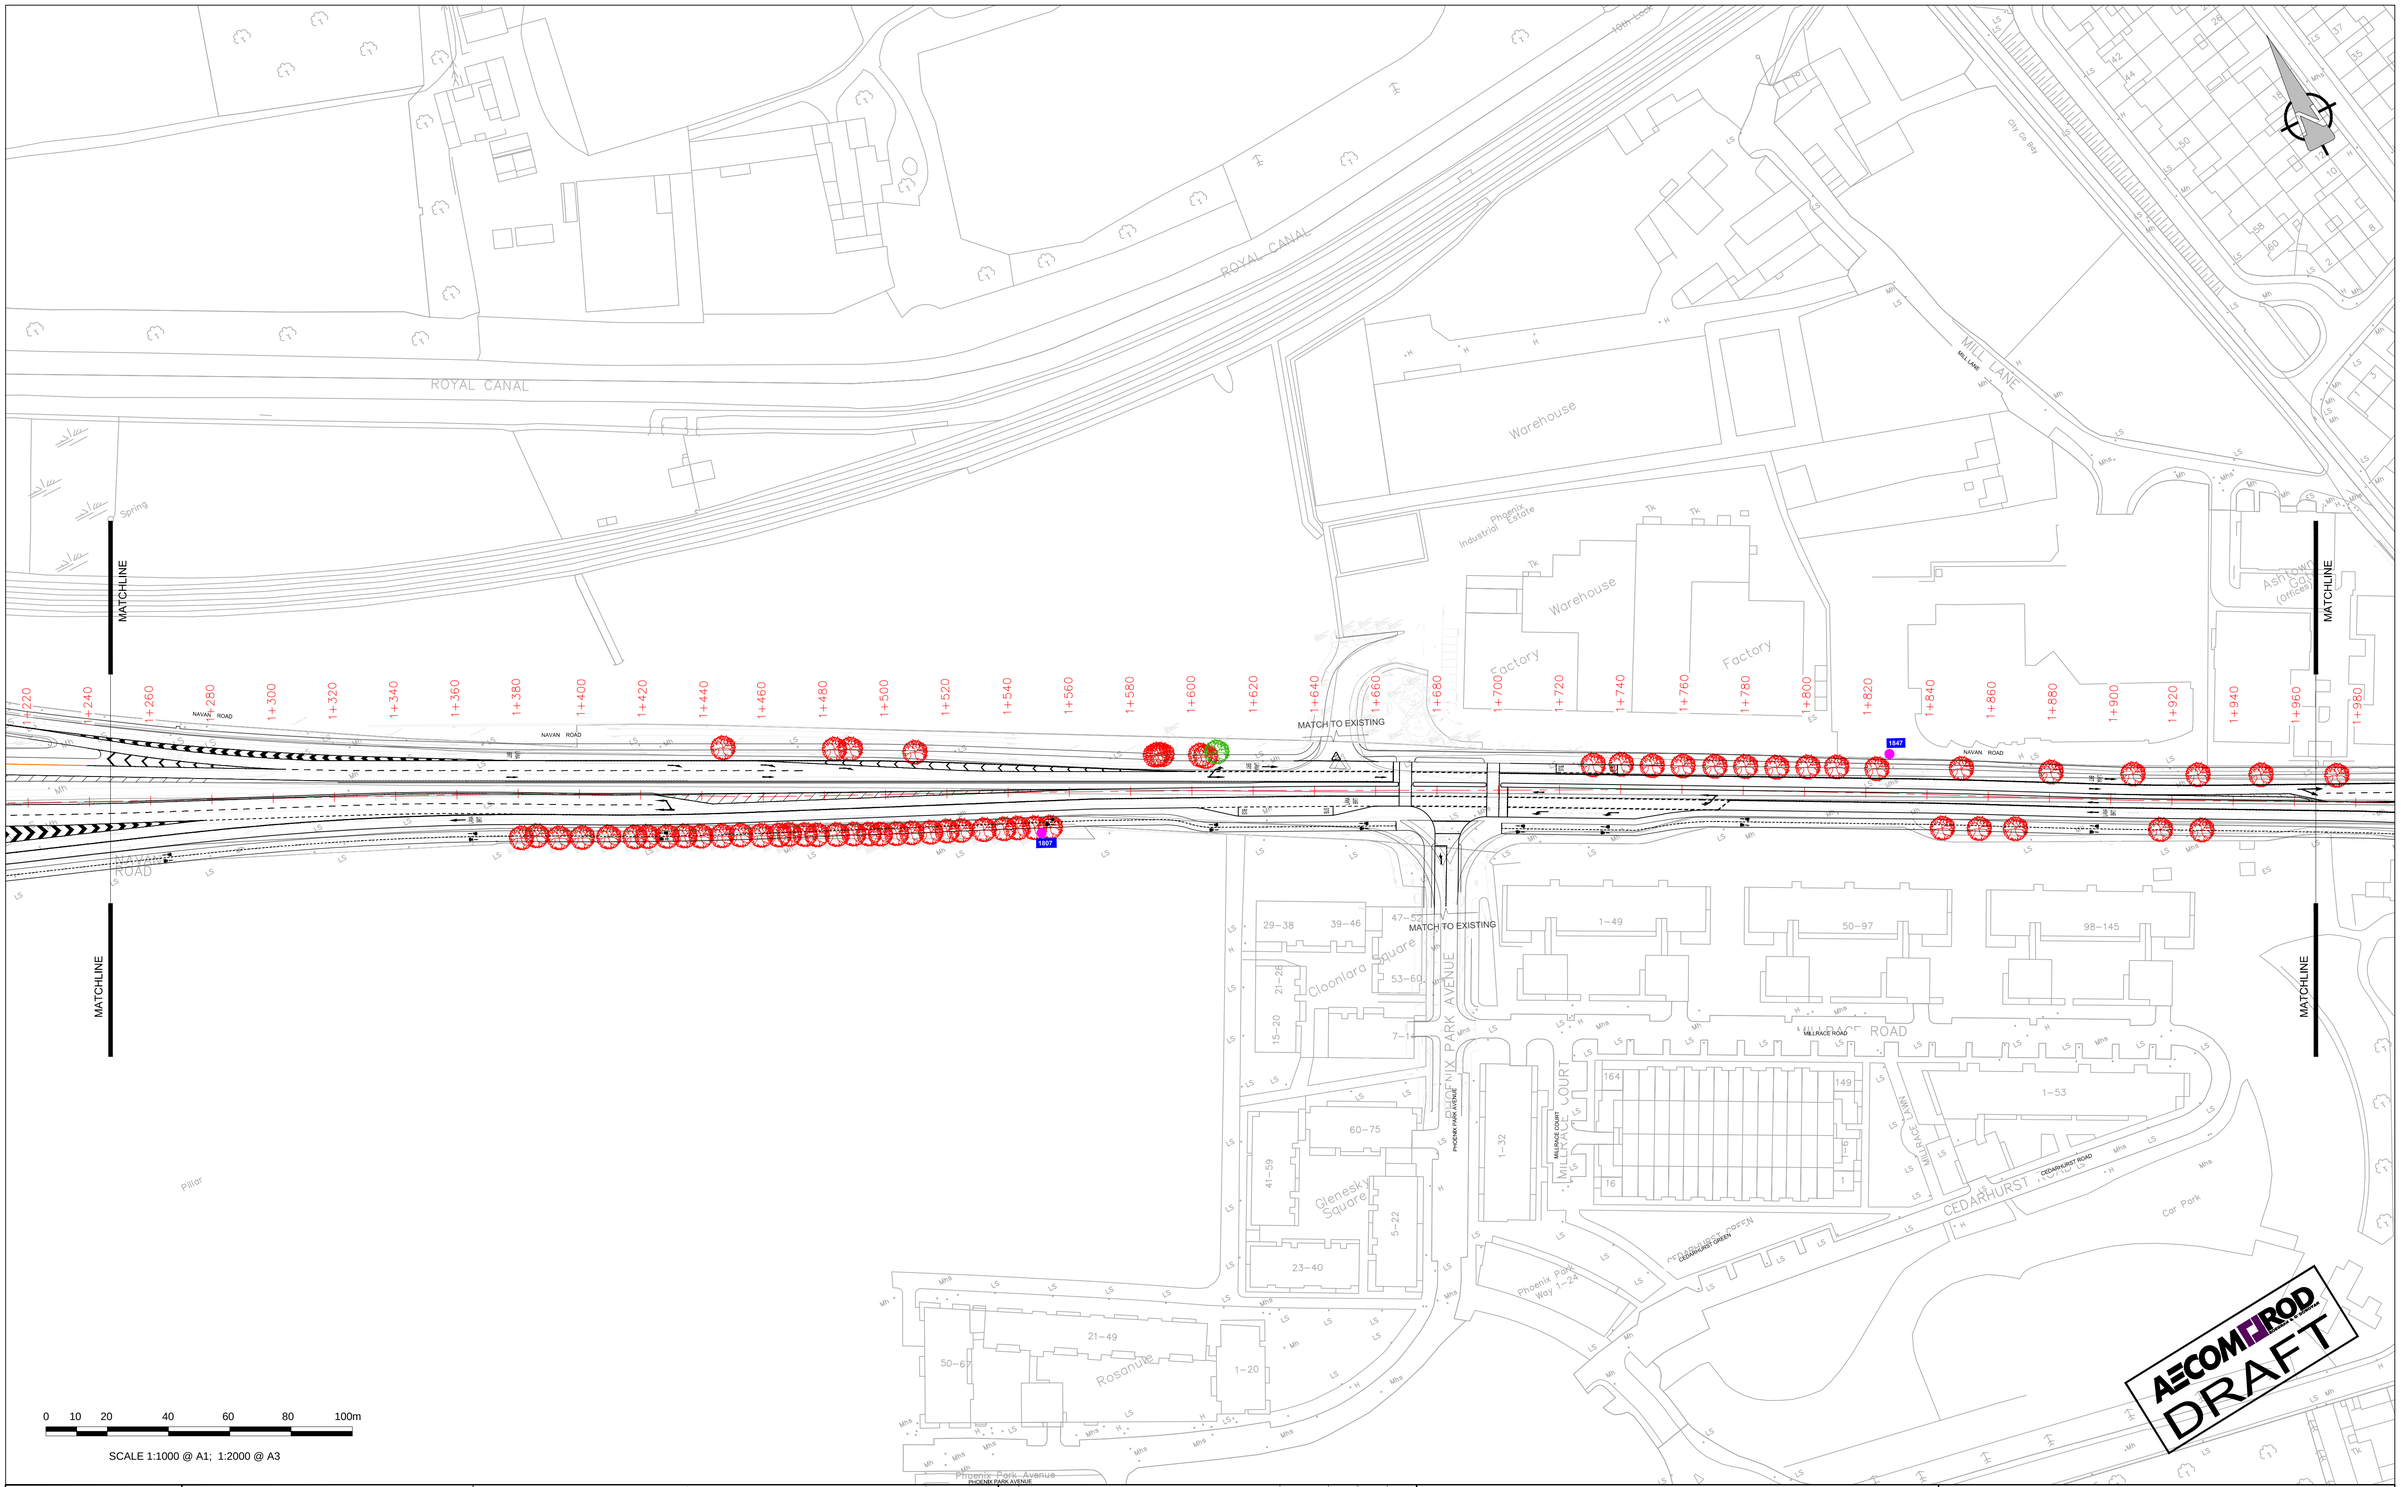


Údarás Náisiúnta Iompair
National Transport Authority

KEY PLAN
N.T.S.

| No. | Revision | Date | By | Chk'd | App'd |
|---|---|---|---|---|---|
| Stage | | | Date | | App'd |
| PRELIMINARY | | | | | |
| APPROVAL | | | | | |
| TENDER | | | | | |
| CONSTRUCTION | | | | | |

AECOM - Roughan & O'Donovan

AECOM- Roughan & O'Donovan
4th Floor Adelphi Plaza,
George's Street Upper,
Dun Laoghaire,Co Dublin
Tel:+353 (0)1 2383100
Fax:+353(0)1 2383199
www.aecom.com

| Designed: | Checked: | Approved: | Status: |
|---|---|---|---|
| RH | -- | -- | CONCEPT |

Project Title: BLANCHARDSTOWN TO LIFFEY QUAY

Drawing Title: BLANCHARDSTOWN TO LIFFEY QUAYS
ROUTE OPTION 2A1
SHEET 3 OF 7

| Drawn: | Job No: | Drawing No: | Rev: |
|---|---|---|---|
| RH | 60540050 | SHT_20_CT_S1_2A1.3 | A |

Scale: 1:1000 @A1 Date: NOV. 2017


DRAFT

Ordnance Survey Ireland Licence No EN 0006514
© Ordnance Survey Ireland and Government of Ireland.

Dec 18, 2017 - 9:02pm Drawing Location: C:\Users\Hannanr\appdata\local\temp\AcPublish_7068\60540050_SHT_20_CT_S1_2A_1.1.dwg

DO NOT SCALE USE FIGURED DIMENSIONS ONLY

Last saved by: HANNANR (2017.12.18) Last Plotted: 2017-12-18
Filename: F:\PROJECTS\TRAFFIC - BXU BRT\03 EXECUTION\09 CAD\02 - SHEETS (DRAWINGS)\ROUTE OPTIONS\60540050_SHT_20_CT_S1_2A_1.1.DWG

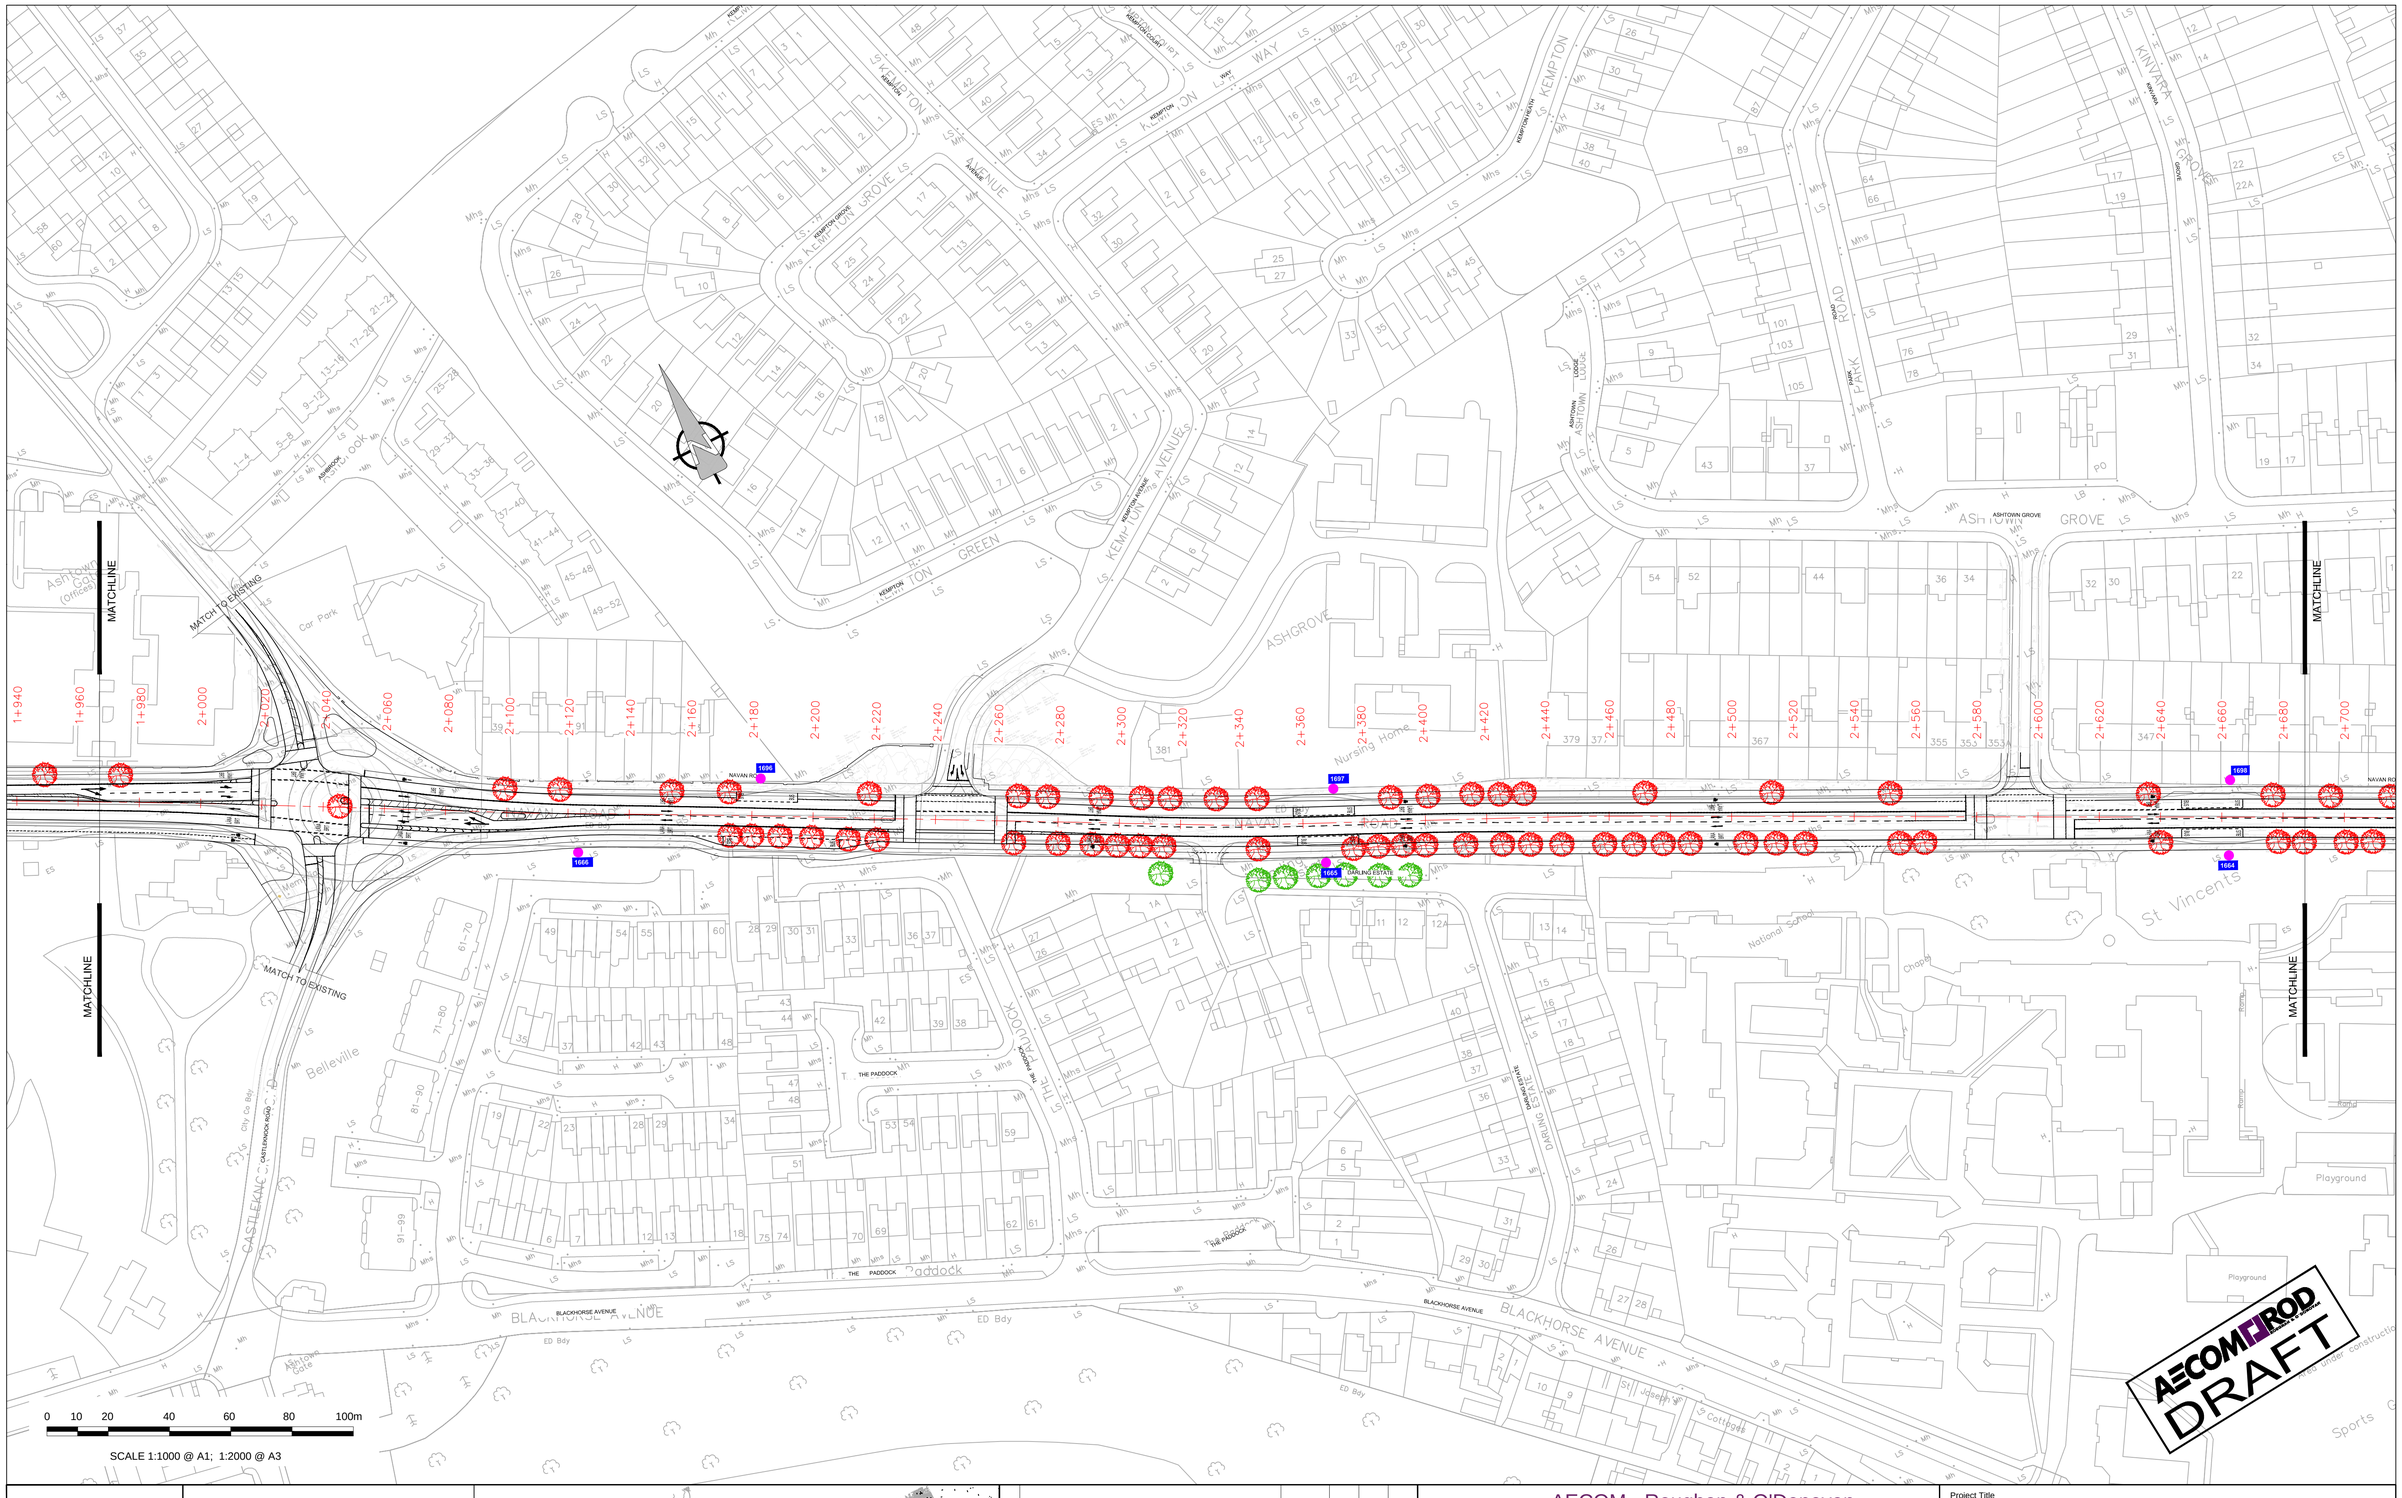


Last saved by: HANNANR(2017-12-18) Last Plotted: 2017-12-18
Filename: P:\PROJECTS\TRAFFIC - BXU\ BRT\03 EXECUTION\09 CAD\02 - SHEETS (DRAWINGS)\ROUTE OPTIONS\60540050_SHT_20_CT_S1_2A_1.1.DWG

Údarás Náisiúnta Iompair
National Transport Authority

KEY PLAN
N.T.S.

| No. | Revision | Date | By | Chk'd | App'd |
|---|---|---|---|---|---|
| | Stage | | Date | | App'd |
| | PRELIMINARY | | | | |
| | APPROVAL | | | | |
| | TENDER | | | | |
| | CONSTRUCTION | | | | |

AECOM - Roughan & O'Donovan

AECOM- Roughan & O'Donovan
4th Floor Adelphi Plaza,
George's Street Upper,
Dun Laoghaire,Co Dublin
Tel:+353 (0)1 2383100
Fax:+353(0)1 2383199
www.aecom.com

| Designed: | Checked: | Approved: | Status: |
|---|---|---|---|
| RH | -- | -- | CONCEPT |

Project Title: BLANCHARDSTOWN TO LIFFEY QUAY

Drawing Title: BLANCHARDSTOWN TO LIFFEY QUAYS
ROUTE OPTION 2A1
SHEET 4 OF 7


| Drawn: | Job No: | Drawing No: | Rev: |
|---|---|---|---|
| RH | 60540050 | SHT_20_CT_S1_2A1.4 | A |

Scale: 1:1000 @A1 Date: NOV. 2017

Ordnance Survey Ireland Licence No EN 0006514
© Ordnance Survey Ireland and Government of Ireland.

Dec 18, 2017 - 9:03pm Drawing Location: C:\Users\Hannanr\appdata\local\temp\AcPublish_7068\60540050_SHT_20_CT_S1_2A_1.1.dwg

DO NOT SCALE USE FIGURED DIMENSIONS ONLY

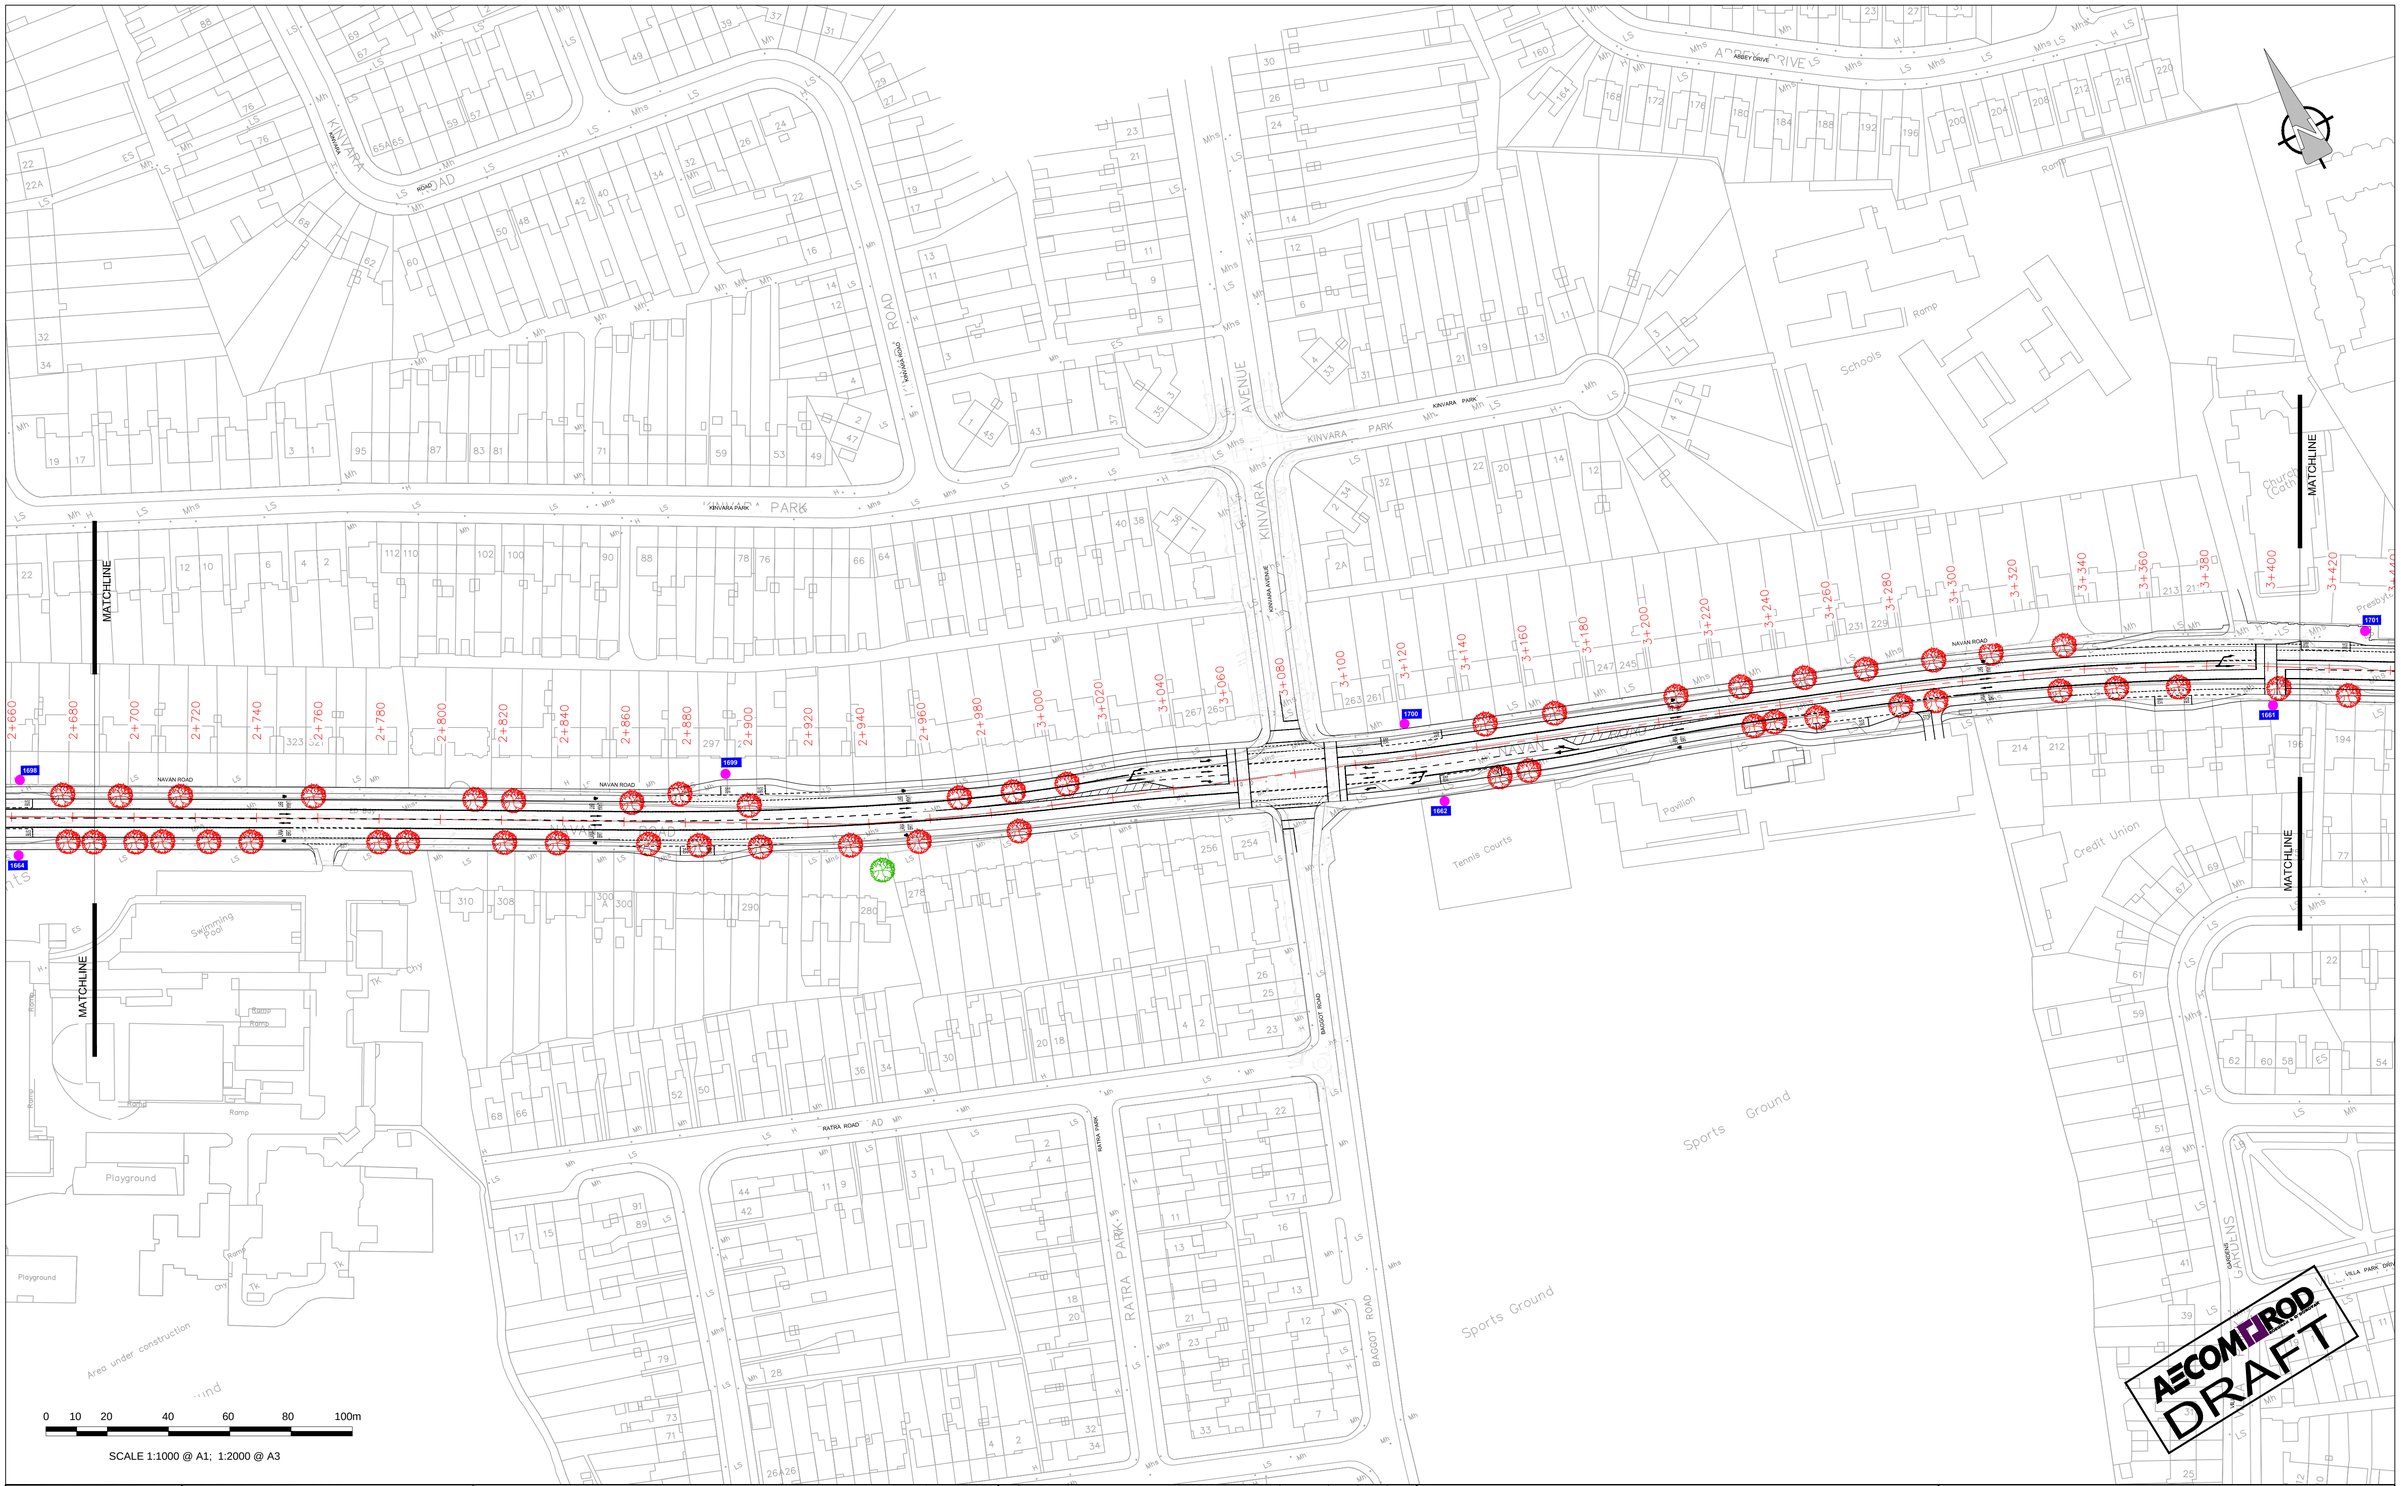


Last saved by: HANNANR(2017.12.18) Last Plotted: 2017.12.18
Filename: F:\PROJECTS\TRAFFIC - BXU BRT\05 EXECUTION\09 CAD\02 - SHEETS (DRAWINGS)\ROUTE OPTIONS\60540050_SHT_20_CT_S1_2A_1.1.DWG

Údarás Náisiúnta Iompair
National Transport Authority

KEY PLAN
N.T.S.

| No. | Revision | Date | By | Chk'd | App'd |
|---|---|---|---|---|---|
| | Stage | | Date | | App'd |
| | PRELIMINARY | | | | |
| | APPROVAL | | | | |
| | TENDER | | | | |
| | CONSTRUCTION | | | | |

AECOM - Roughan & O'Donovan

AECOM- Roughan & O'Donovan
4th Floor Adelphi Plaza,
George's Street Upper,
Dun Laoghaire,Co Dublin
Tel:+353 (0)1 2383100
Fax:+353(0)1 2383199
www.aecom.com

| Designed: | Checked: | Approved: | Status: |
|---|---|---|---|
| RH | -- | -- | CONCEPT |

Project Title: BLANCHARDSTOWN TO LIFFEY QUAY

Drawing Title: BLANCHARDSTOWN TO LIFFEY QUAYS
ROUTE OPTION 2A1
SHEET 5 OF 7

| Drawn: | Job No: | Drawing No: | Rev: |
|---|---|---|---|
| RH | 60540050 | SHT_20_CT_S1_2A1.5 | A |


Scale: 1:1000 @A1 Date: NOV. 2017

DRAFT

Ordnance Survey Ireland Licence No EN 0006514
© Ordnance Survey Ireland and Government of Ireland.

Dec 18, 2017 - 9:04pm Drawing Location: C:\Users\Hannanr\appdata\local\temp\AcPublish_7068\60540050_SHT_20_CT_S1_2A_1.1.dwg

DO NOT SCALE USE FIGURED DIMENSIONS ONLY

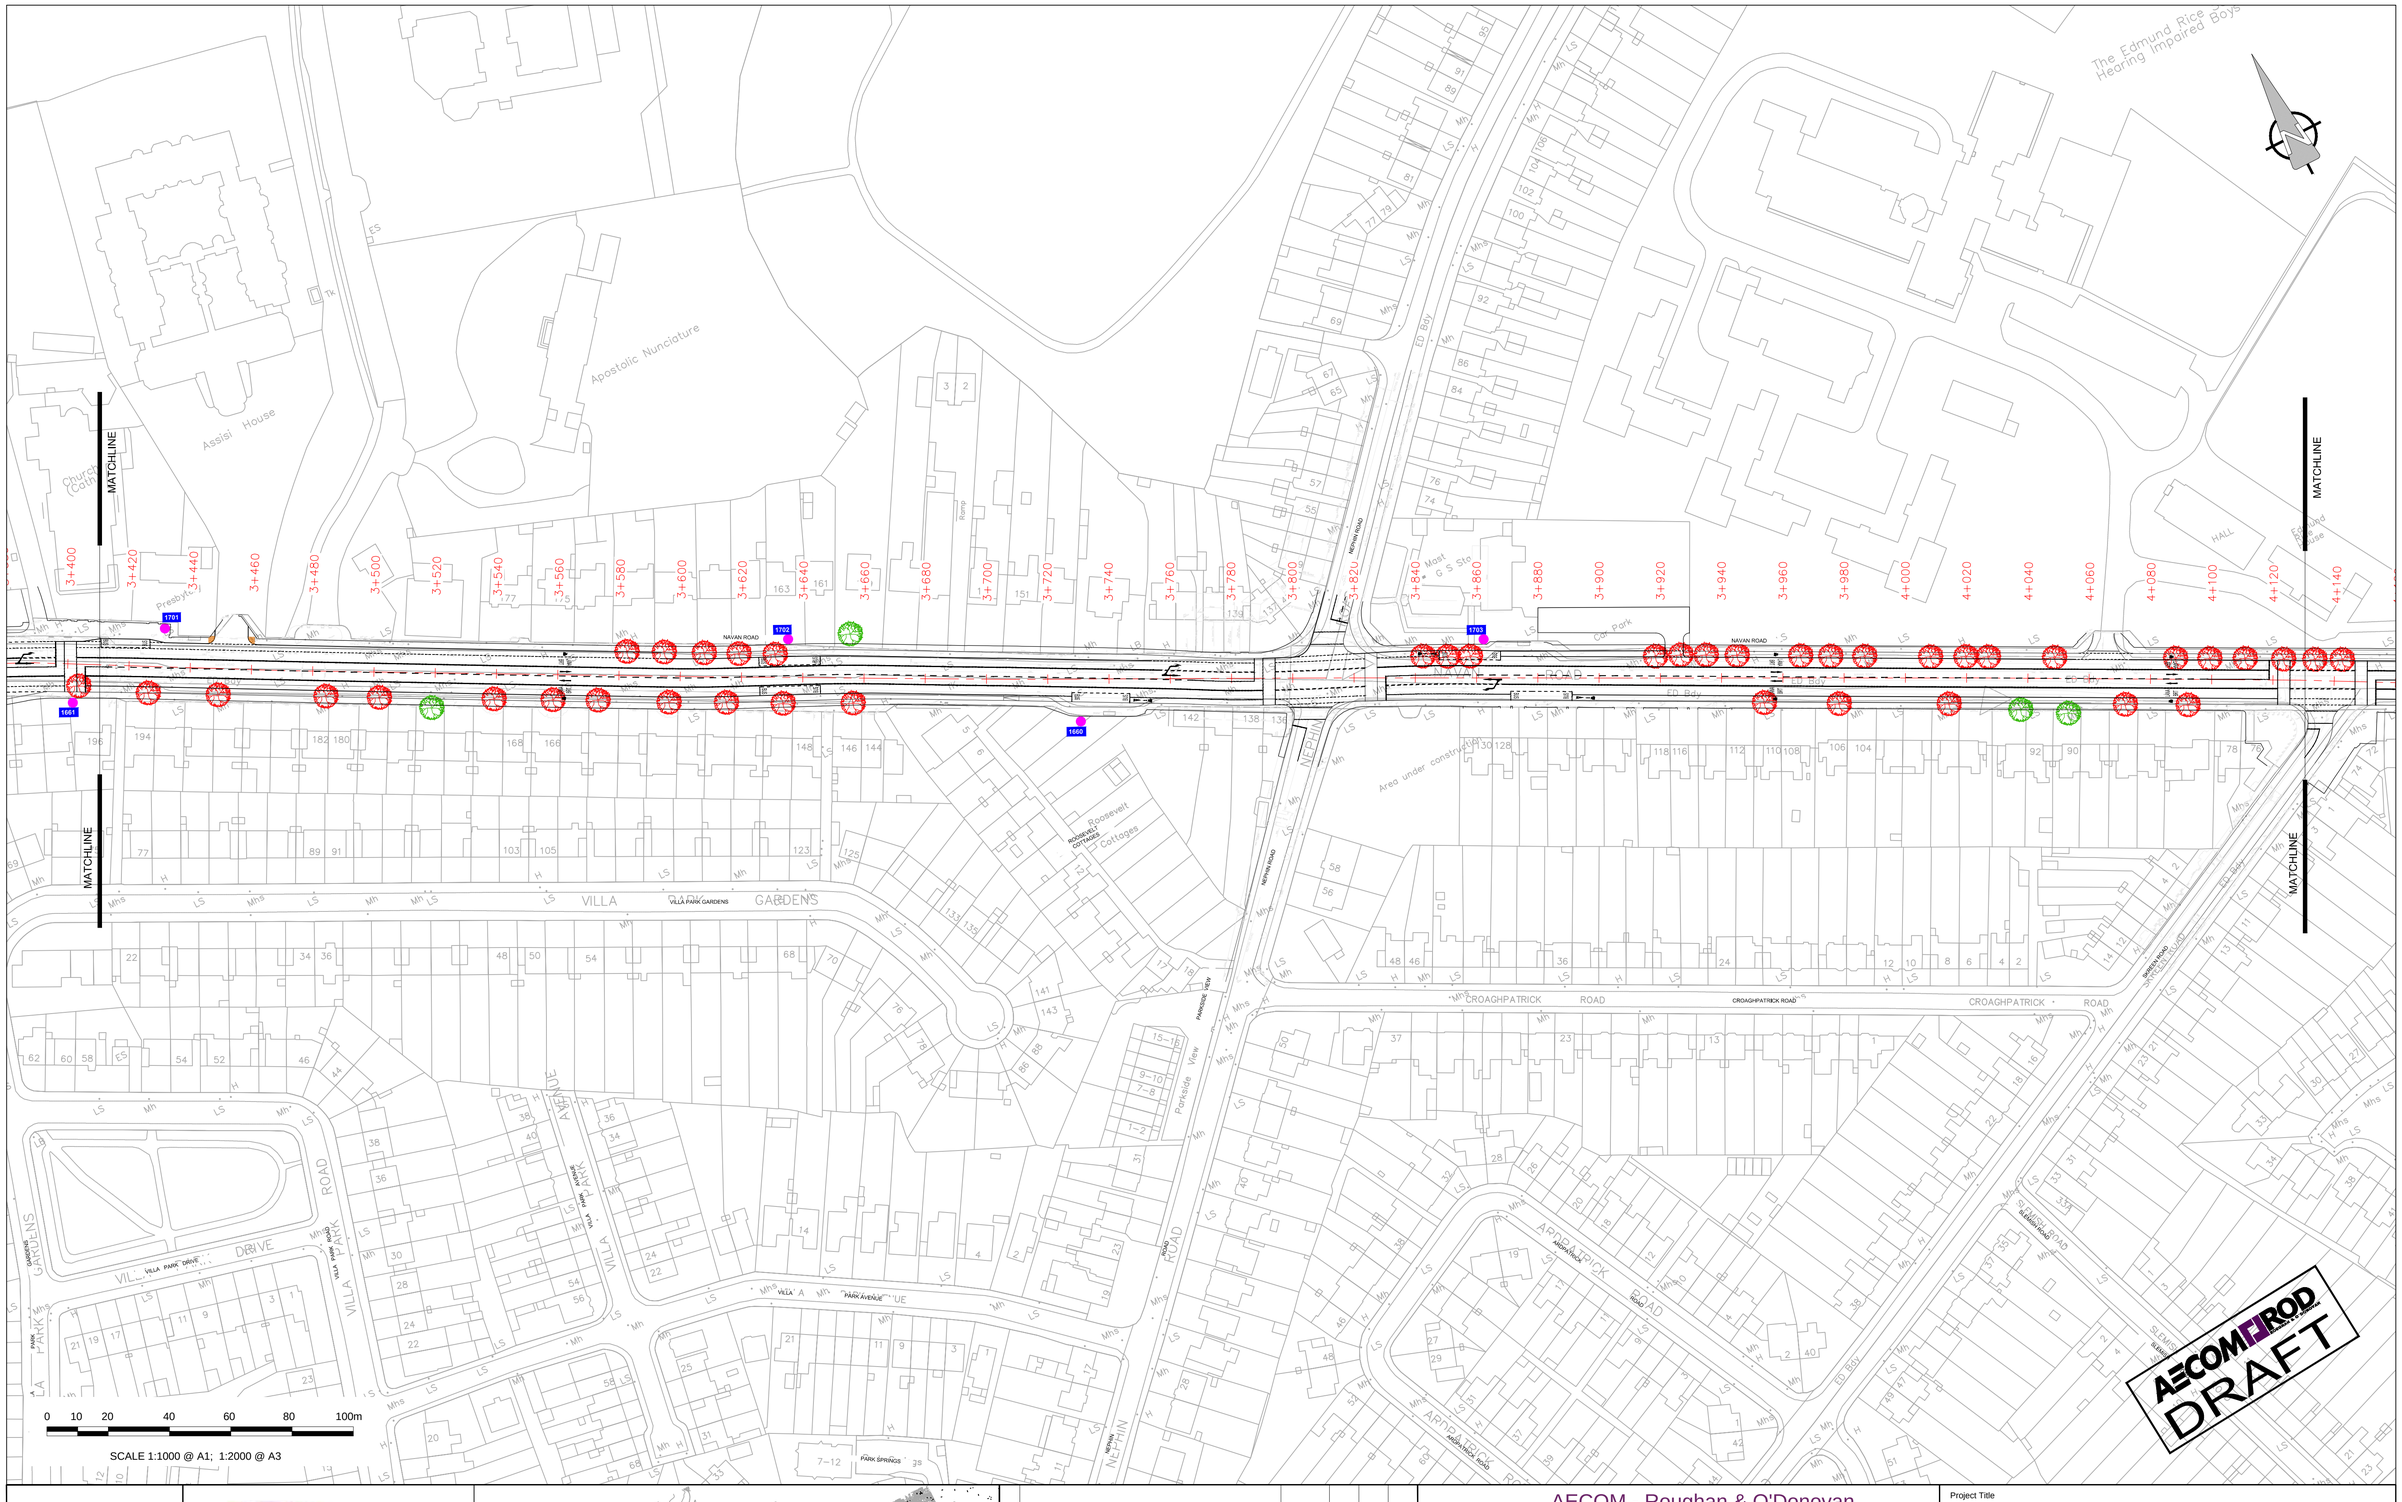


DRAFT

Údarás Náisiúnta Iompair
National Transport Authority

KEY PLAN
N.T.S.

| No. | Revision | Date | By | Chk'd | App'd |
|---|---|---|---|---|---|
| | Stage | | Date | | App'd |
| | PRELIMINARY | | | | |
| | APPROVAL | | | | |
| | TENDER | | | | |
| | CONSTRUCTION | | | | |

AECOM - Roughan & O'Donovan

AECOM- Roughan & O'Donovan
4th Floor Adelphi Plaza,
George's Street Upper,
Dun Laoghaire,Co Dublin
Tel:+353 (0)1 2383100
Fax:+353(0)1 2383199
www.aecom.com

| Designed: | Checked: | Approved: | Status: |
|---|---|---|---|
| RH | -- | -- | CONCEPT |

Project Title: BLANCHARDSTOWN TO LIFFEY QUAY

Drawing Title: BLANCHARDSTOWN TO LIFFEY QUAYS
ROUTE OPTION 2A1
SHEET 6 OF 7


| Drawn: | Job No: | Drawing No: | Rev: |
|---|---|---|---|
| RH | 60540050 | | |
| Scale: 1:1000 @A1 | Date: NOV. 2017 | SHT_20_CT_S1_2A1.6 | A |

Ordnance Survey Ireland Licence No EN 0006514
© Ordnance Survey Ireland and Government of Ireland.

Dec 18, 2017 - 9:05pm Drawing Location: C:\Users\Hannanr\appdata\local\temp\AcPublish_7068\60540050_SHT_20_CT_S1_2A_1.1.dwg

DO NOT SCALE USE FIGURED DIMENSIONS ONLY

Last saved by: HANNANR(2017-12-18) Last Plotted: 2017-12-18
Filename: F:\PROJECTS\TRAFFIC - BKU BRT\03 EXECUTION\09 CAD\02 - SHEETS (DRAWINGS)\ROUTE OPTIONS\60540050_SHT_20_CT_S1_2A_1.1.DWG

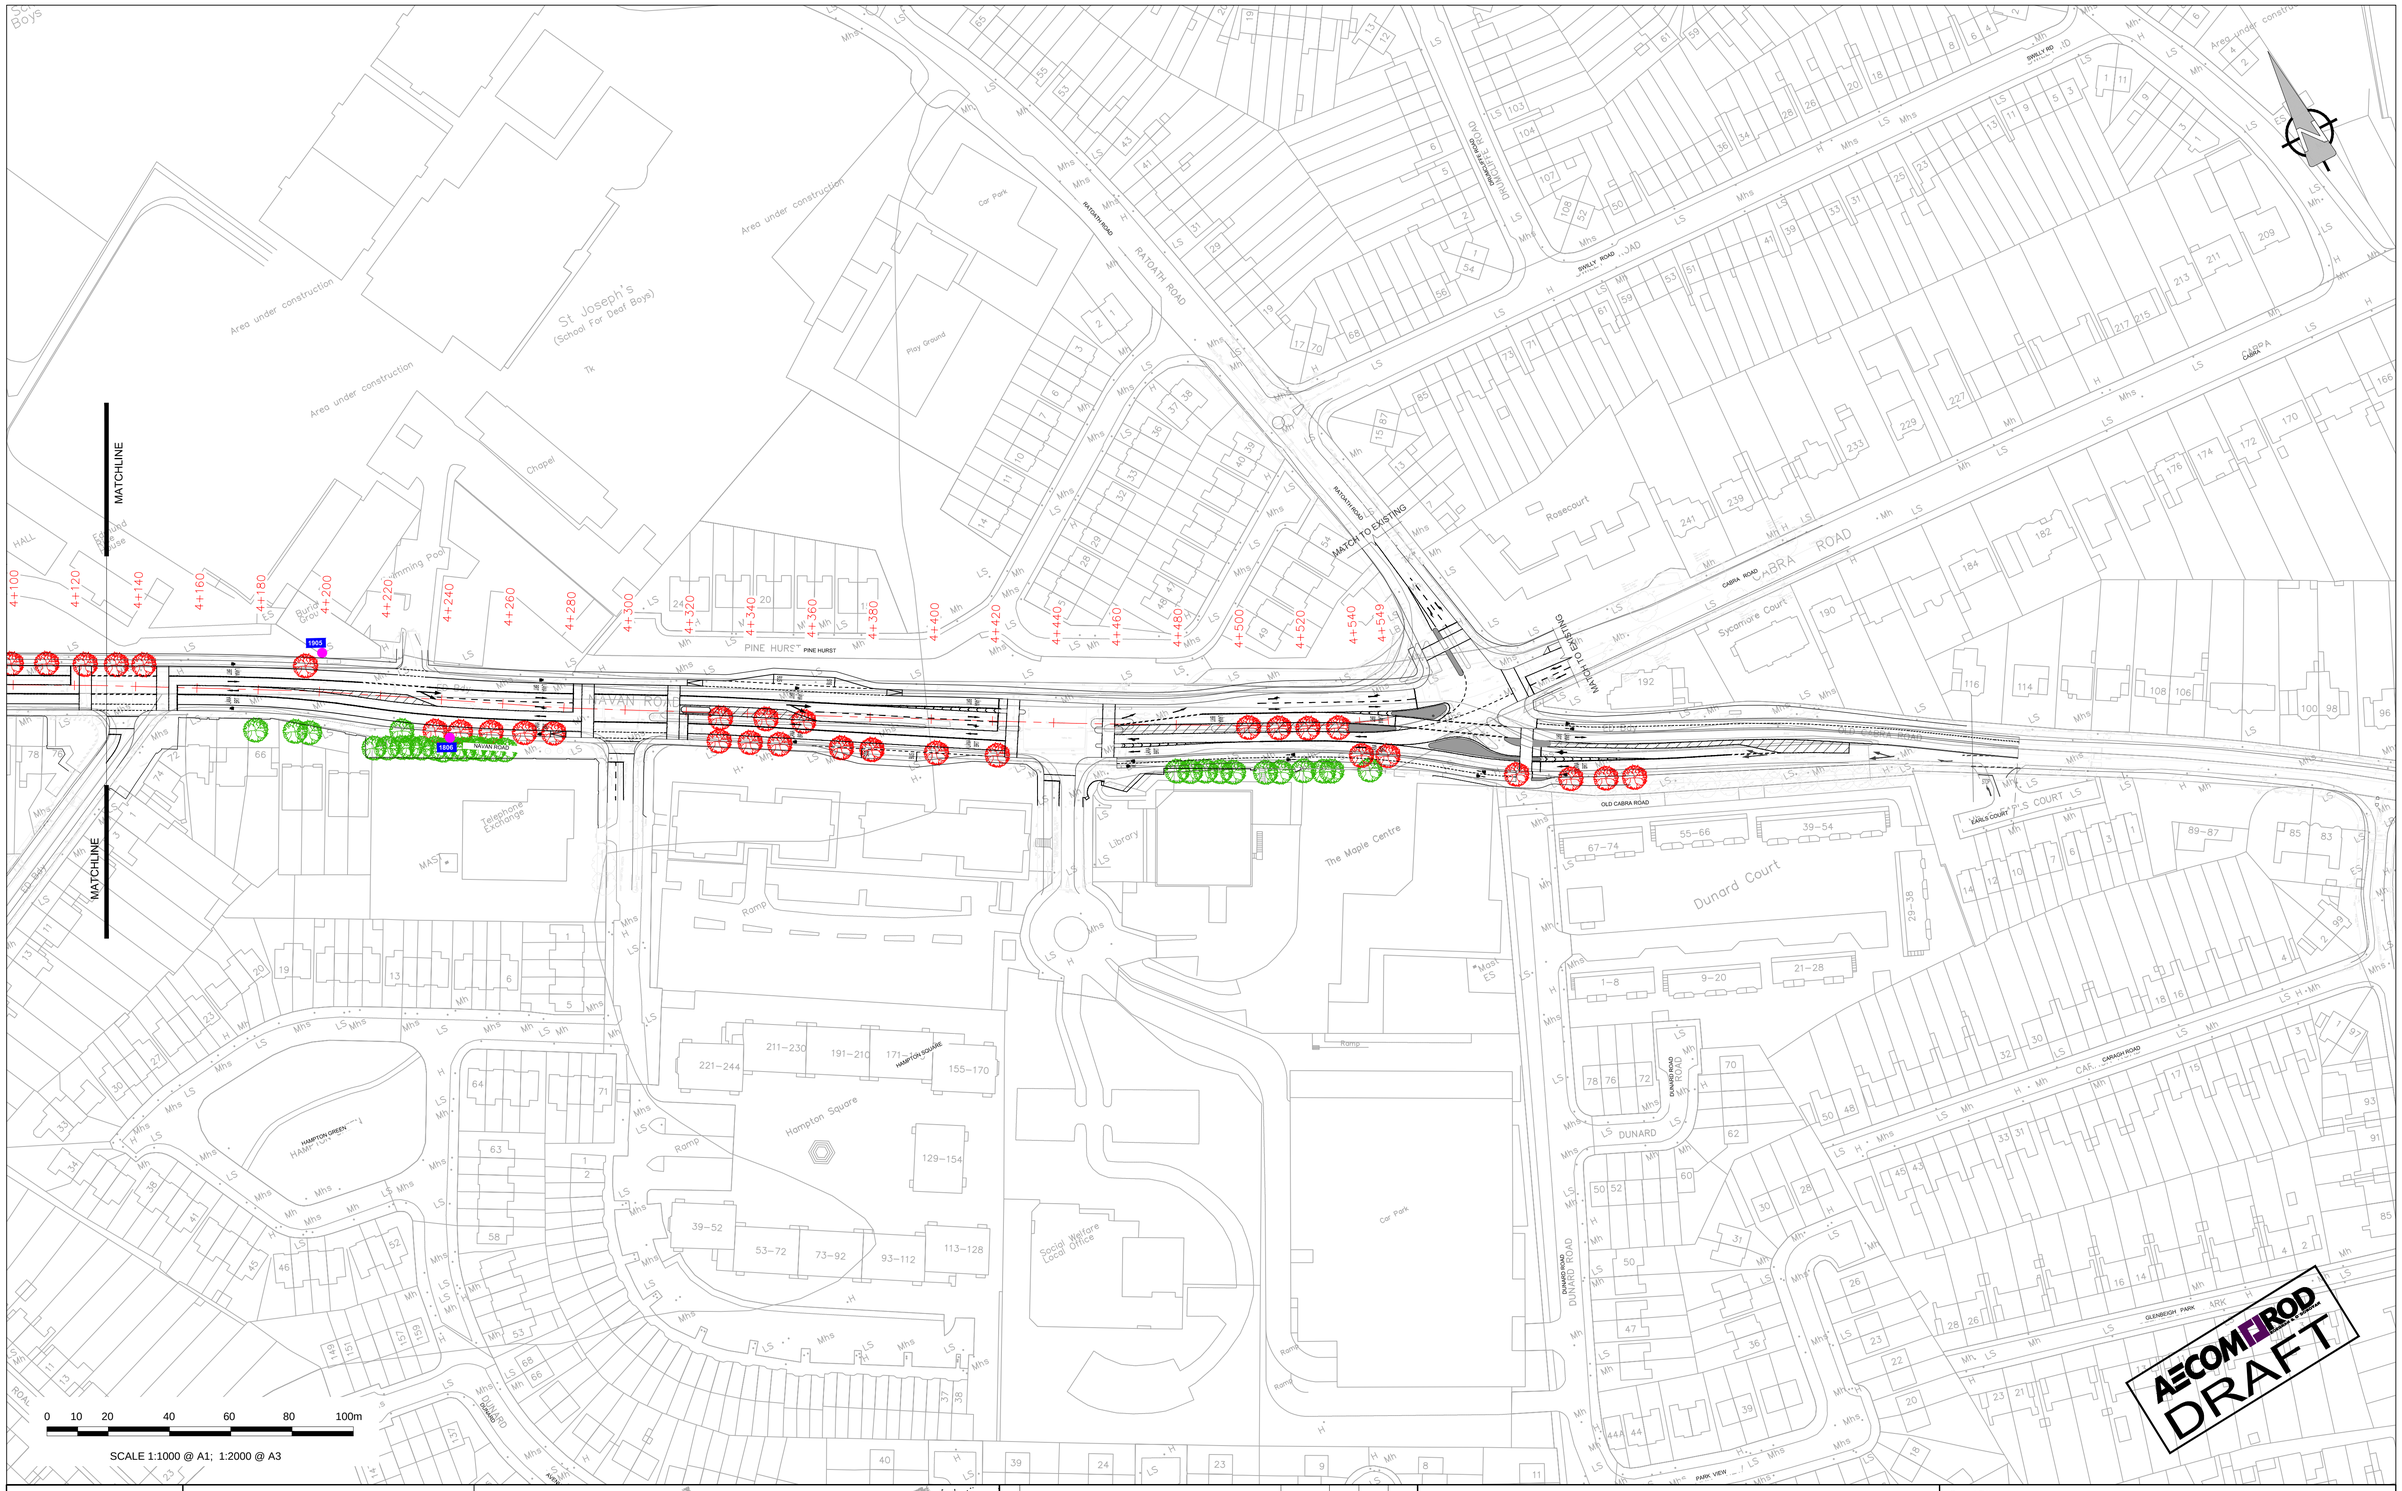


Údarás Náisiúnta Iompair
National Transport Authority

KEY PLAN
N.T.S.

| No. | Revision | Date | By | Chk'd | App'd |
|---|---|---|---|---|---|
| | Stage | | Date | | App'd |
| | PRELIMINARY | | | | |
| | APPROVAL | | | | |
| | TENDER | | | | |
| | CONSTRUCTION | | | | |

AECOM - Roughan & O'Donovan

AECOM- Roughan & O'Donovan
4th Floor Adelphi Plaza,
George's Street Upper,
Dun Laoghaire,Co Dublin
Tel:+353 (0)1 2383100
Fax:+353(0)1 2383199
www.aecom.com

| Designed: | Checked: | Approved: | Status: |
|---|---|---|---|
| RH | -- | -- | CONCEPT |

Project Title
BLANCHARDSTOWN TO LIFFEY QUAY

Drawing Title
BLANCHARDSTOWN TO LIFFEY QUAYS
ROUTE OPTION 2A1
SHEET 7 OF 7

| Drawn: | Job No: | Drawing No: | Rev: |
|---|---|---|---|
| RH | 60540050 | SHT_20_CT_S1_2A1.7 | A |
| Scale: 1:1000 @A1 | Date: NOV. 2017 | | |

DRAFT

Ordnance Survey Ireland Licence No EN 0006514
© Ordnance Survey Ireland and Government of Ireland.

Dec 18, 2017 - 9:06pm Drawing Location: C:\Users\Hannanr\appdata\local\temp\AcPublish_7068\60540050_SHT_20_CT_S1_2A_1.1.dwg

DO NOT SCALE USE FIGURED DIMENSIONS ONLY

Last saved by: HANNANR(2017-12-18) Last Plotted: 2017-12-18
Filename: F:\PROJECTS\TRAFFIC - BKU BRT\03 EXECUTION\05 CAD\02 - SHEETS (DRAWINGS)\ROUTE OPTIONS\60540050_SHT_20_CT_S1_2A_1.1.DWG