
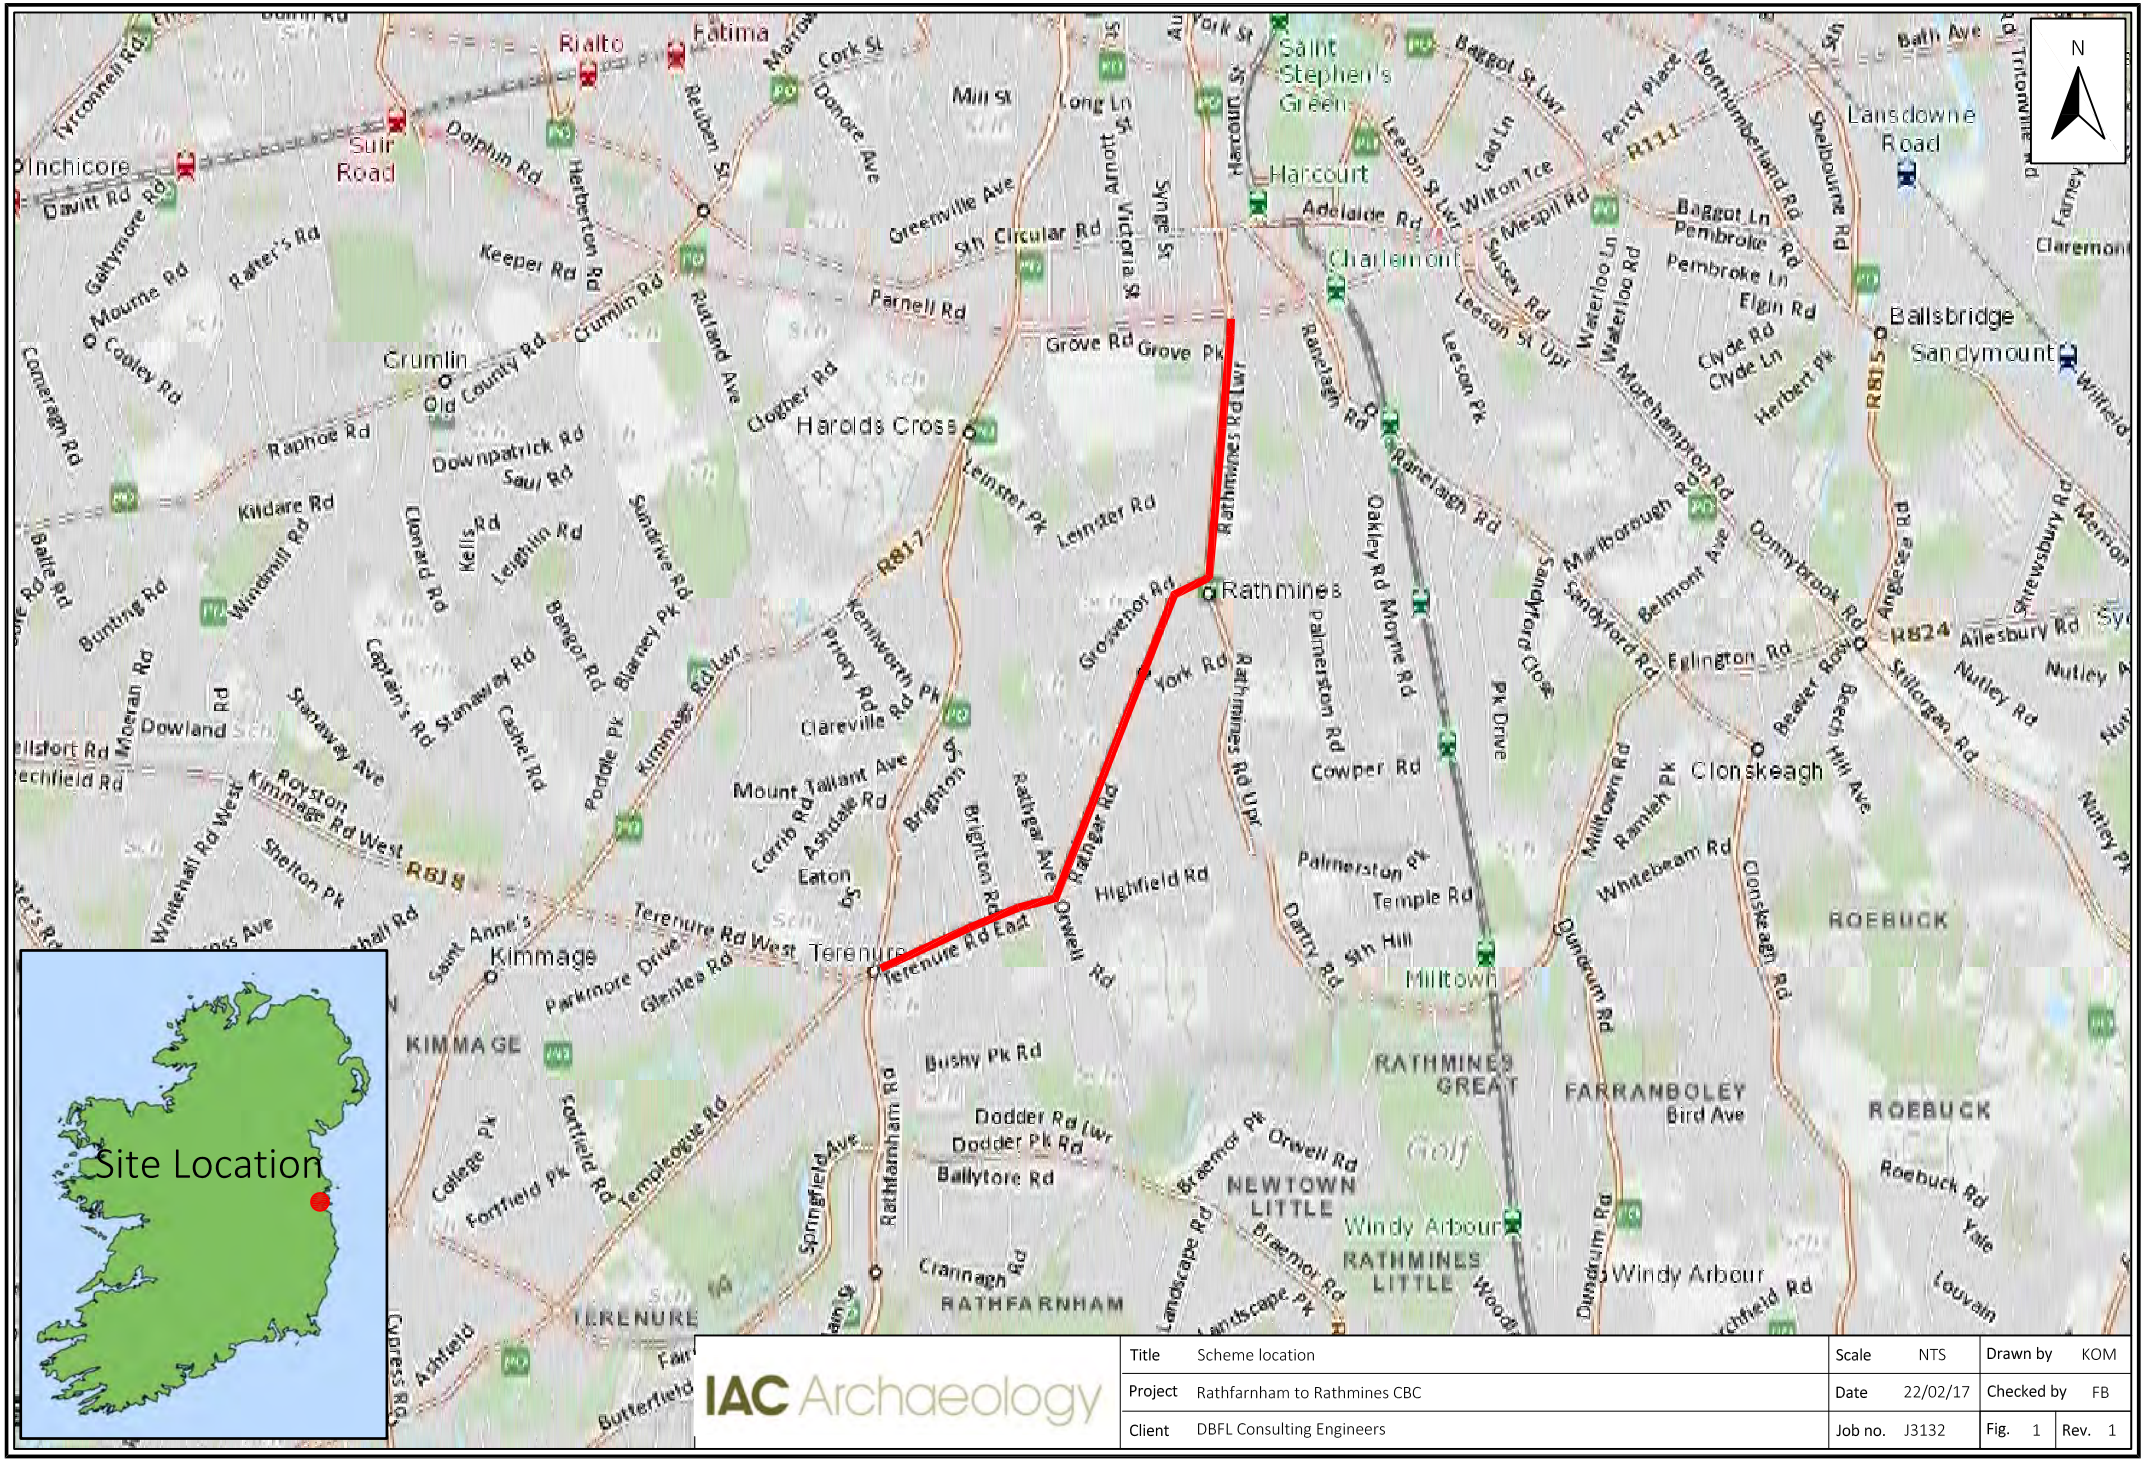



IAC Archaeology

Title	Scheme location	Scale	NTS	Drawn by	KOM
Project	Rathfarnham to Rathmines CBC	Date	22/02/17	Checked by	FB
Client	DBFL Consulting Engineers	Job no.	J3132	Fig. 1	Rev. 1

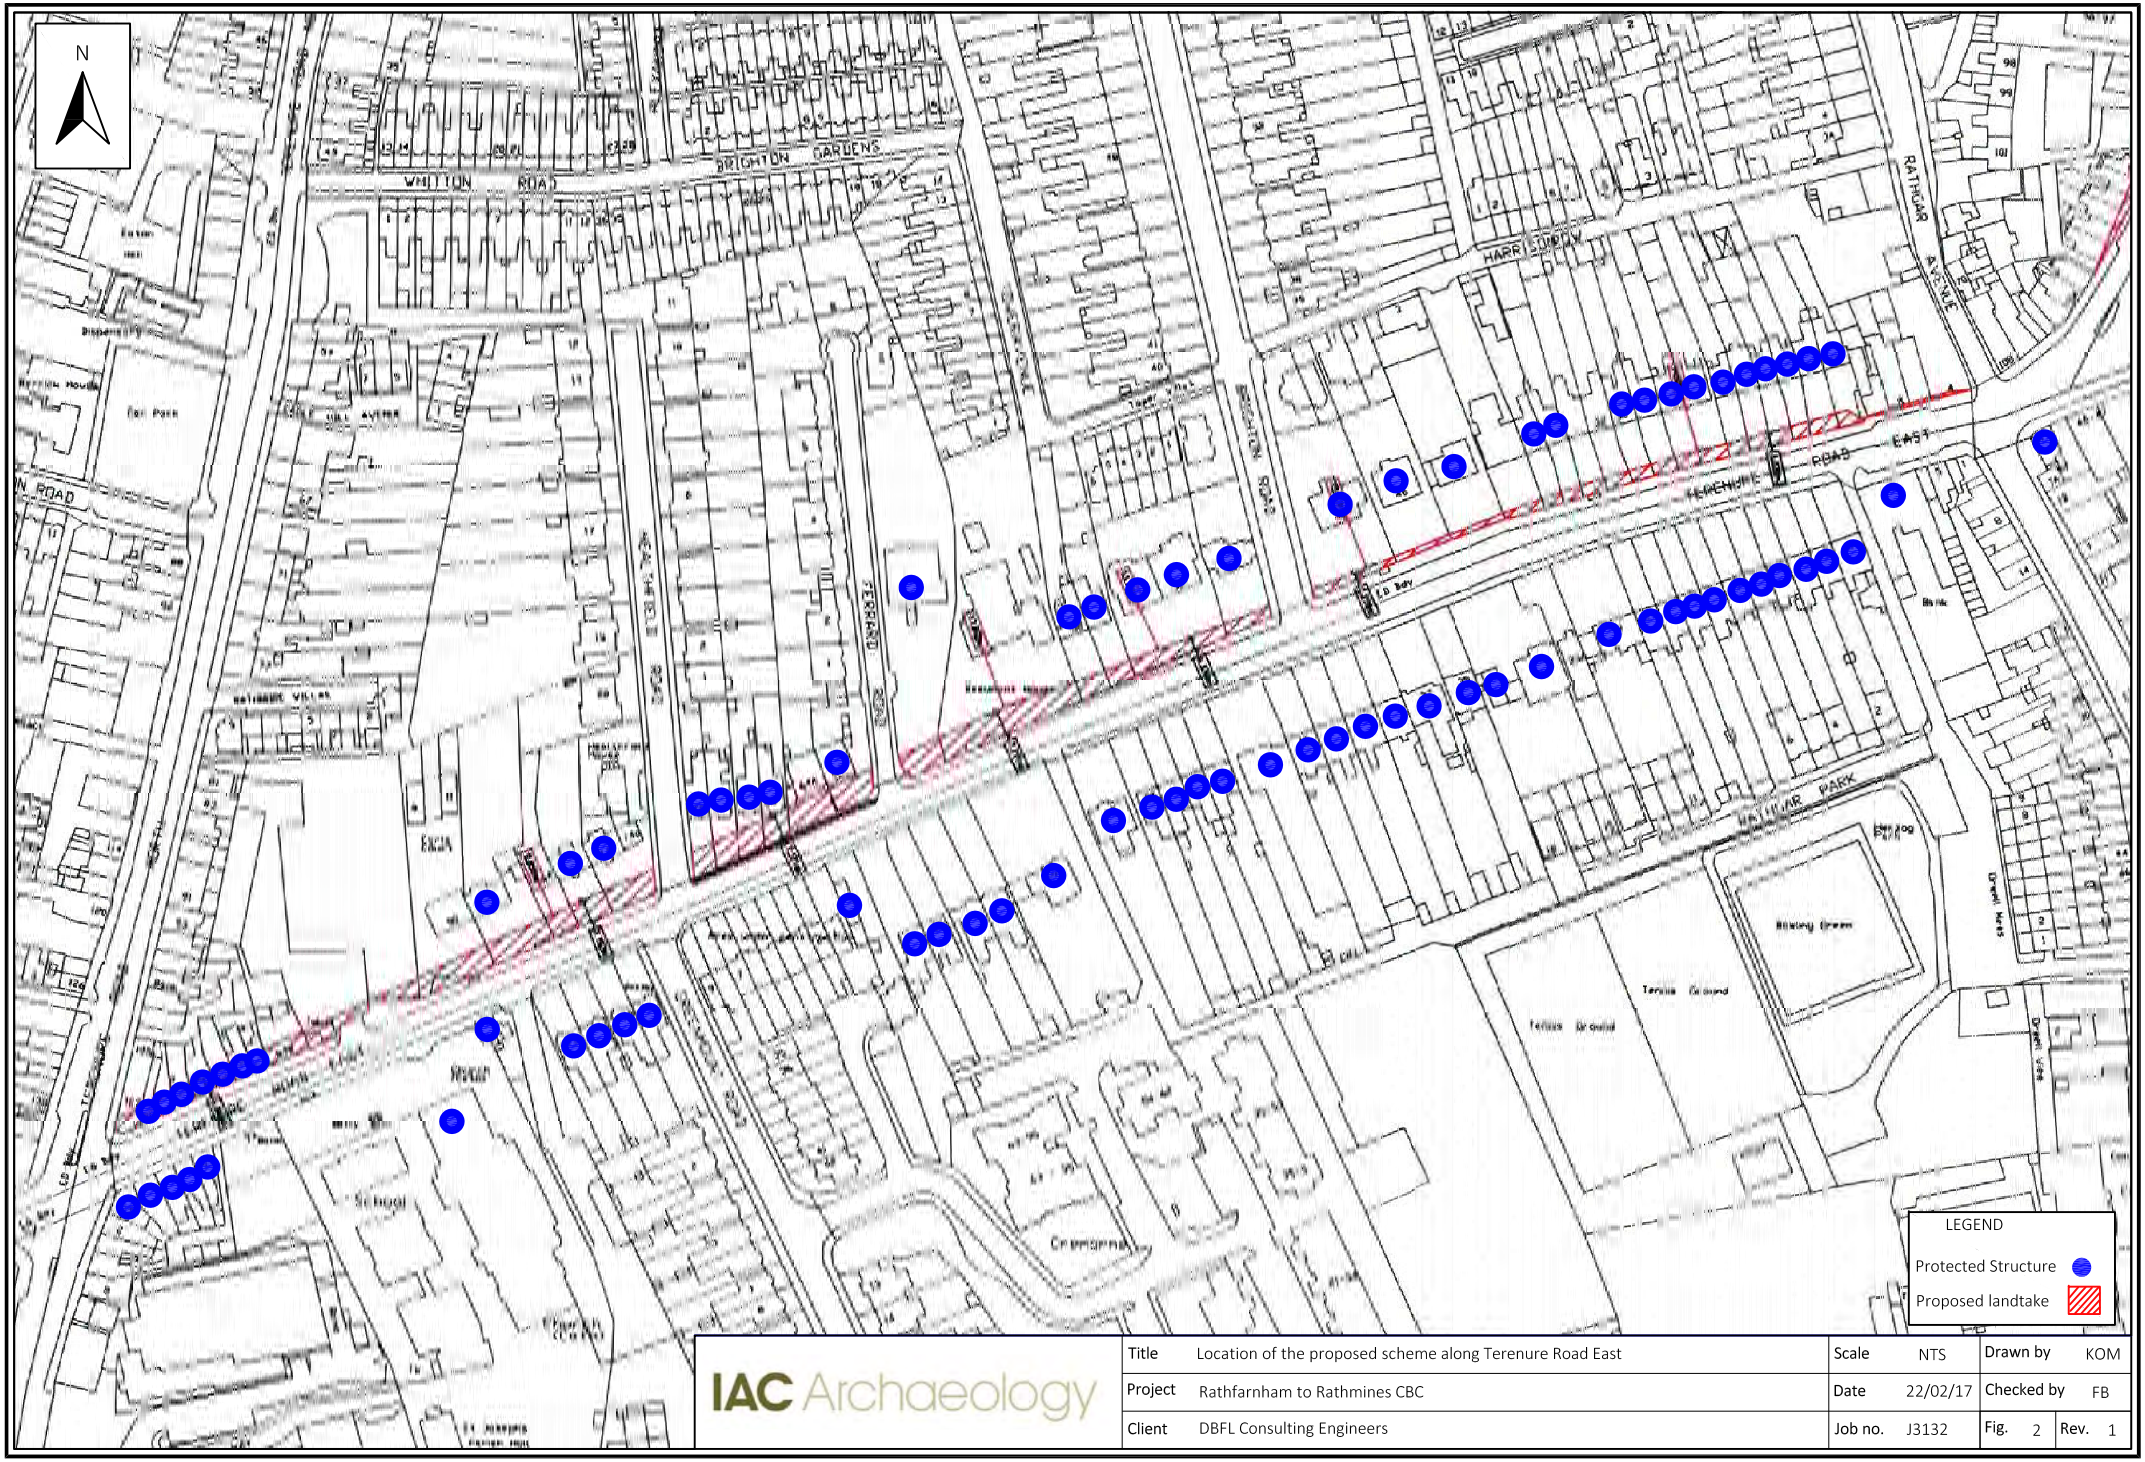


IAC Archaeology

Title	Location of the proposed scheme along Terenure Road East	Scale	NTS	Drawn by	KOM
Project	Rathfarnham to Rathmines CBC	Date	22/02/17	Checked by	FB
Client	DBFL Consulting Engineers	Job no.	J3132	Fig. 2	Rev. 1

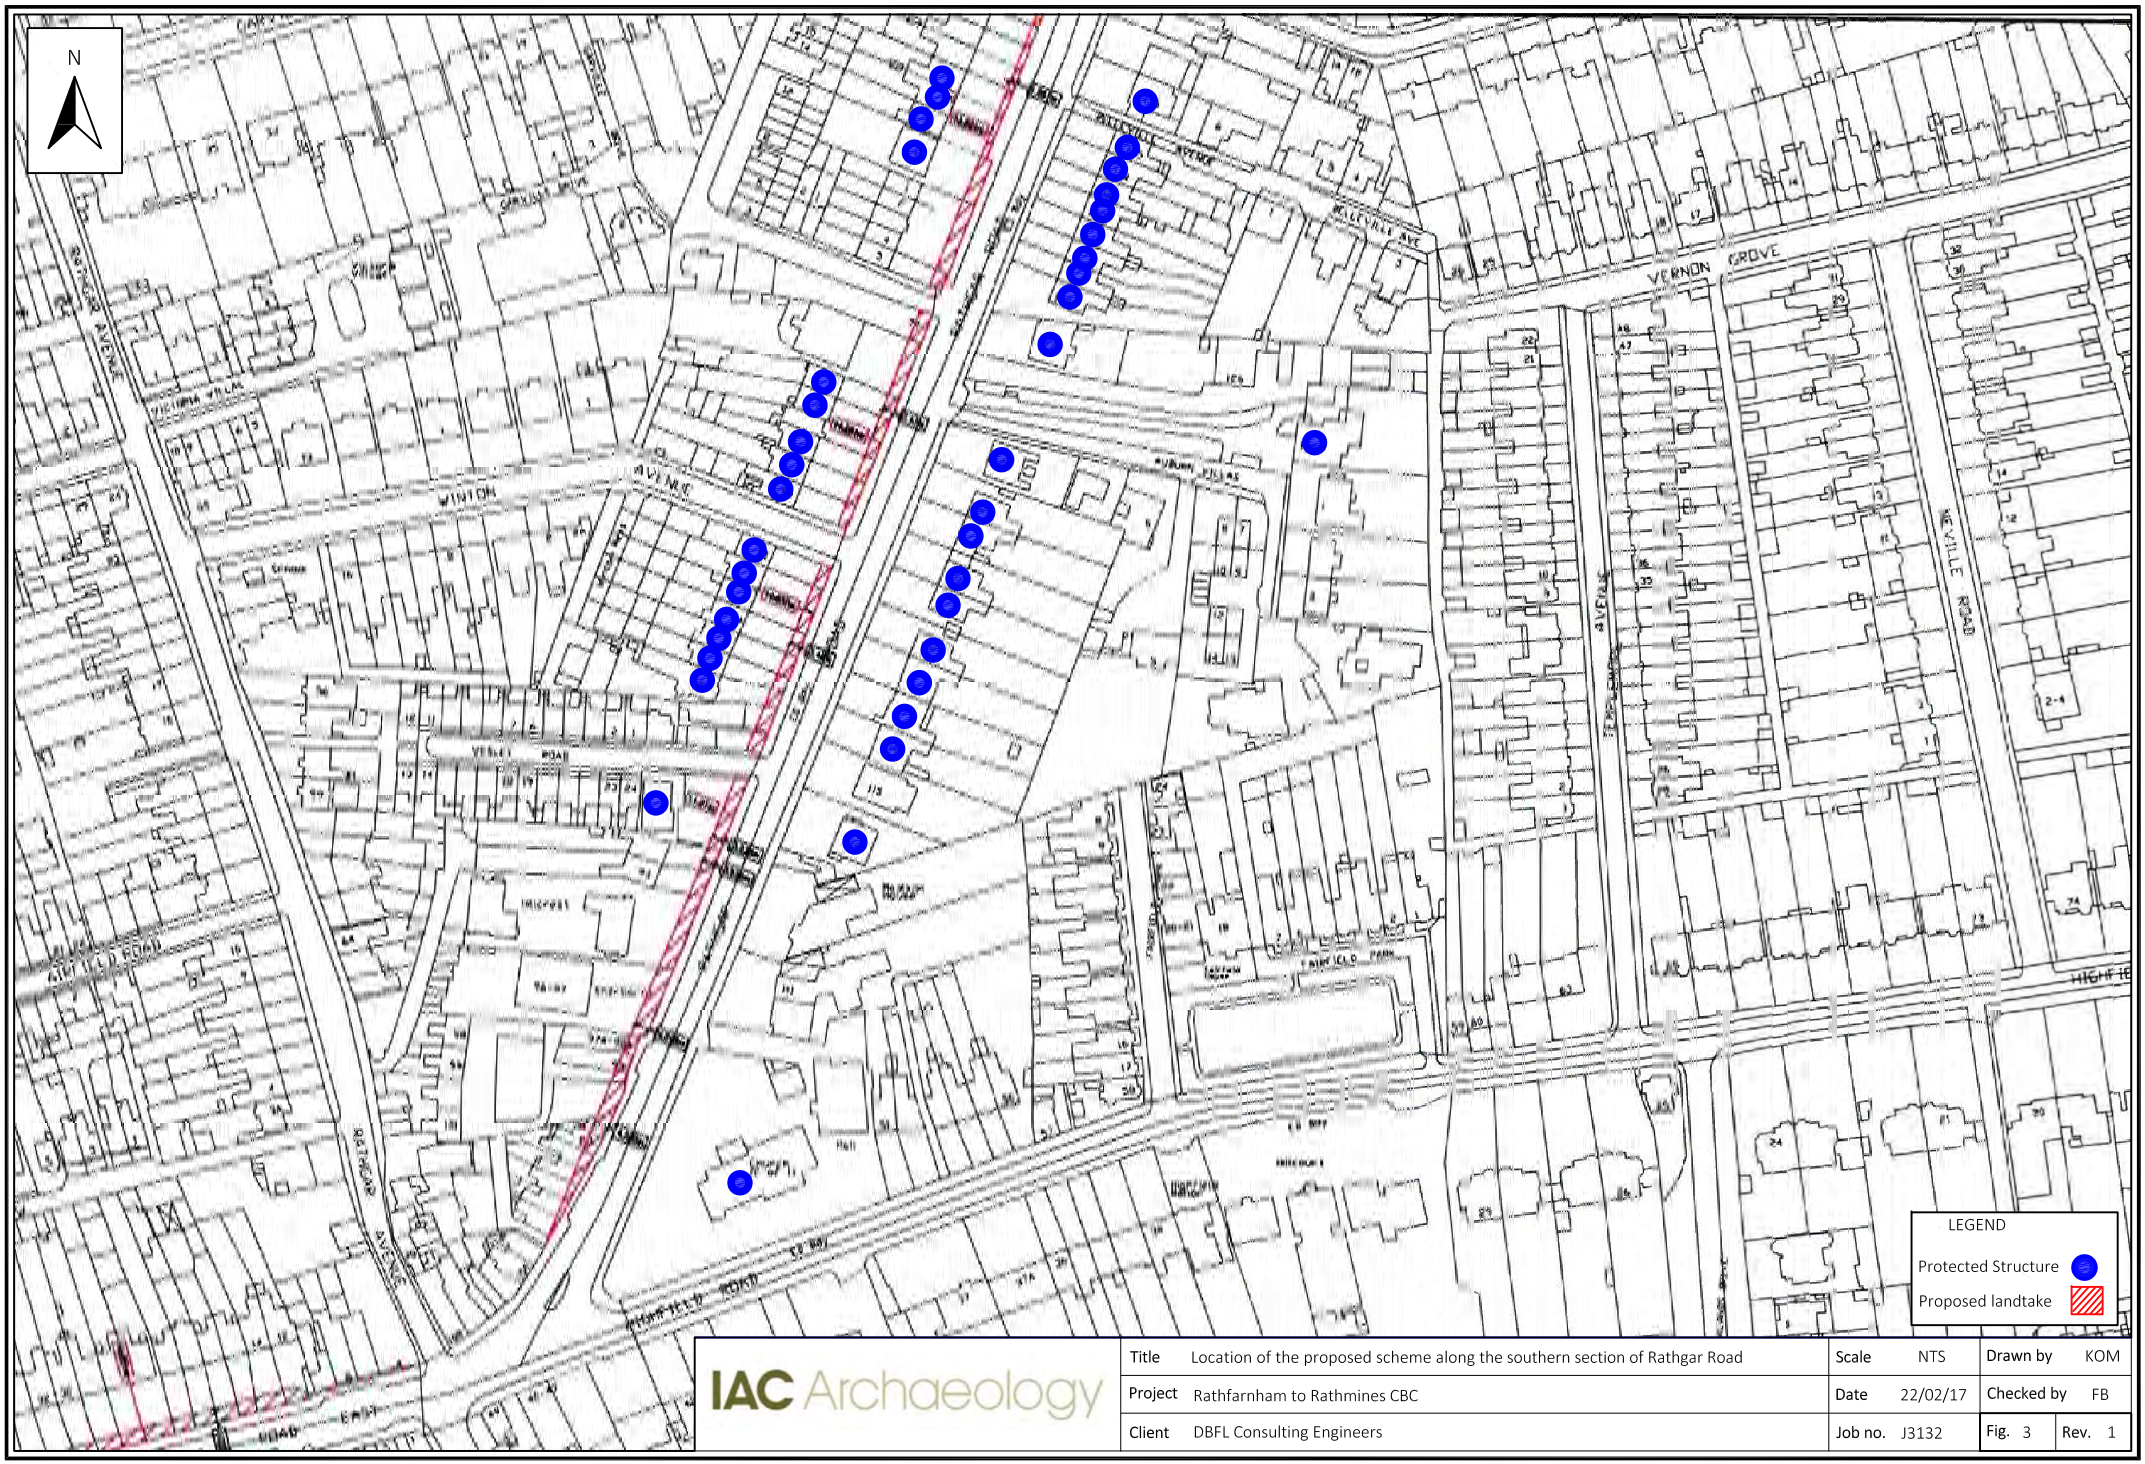


IAC Archaeology

Title	Location of the proposed scheme along the southern section of Rathgar Road	Scale	NTS	Drawn by	KOM
Project	Rathfarnham to Rathmines CBC	Date	22/02/17	Checked by	FB
Client	DBFL Consulting Engineers	Job no.	J3132	Fig. 3	Rev. 1

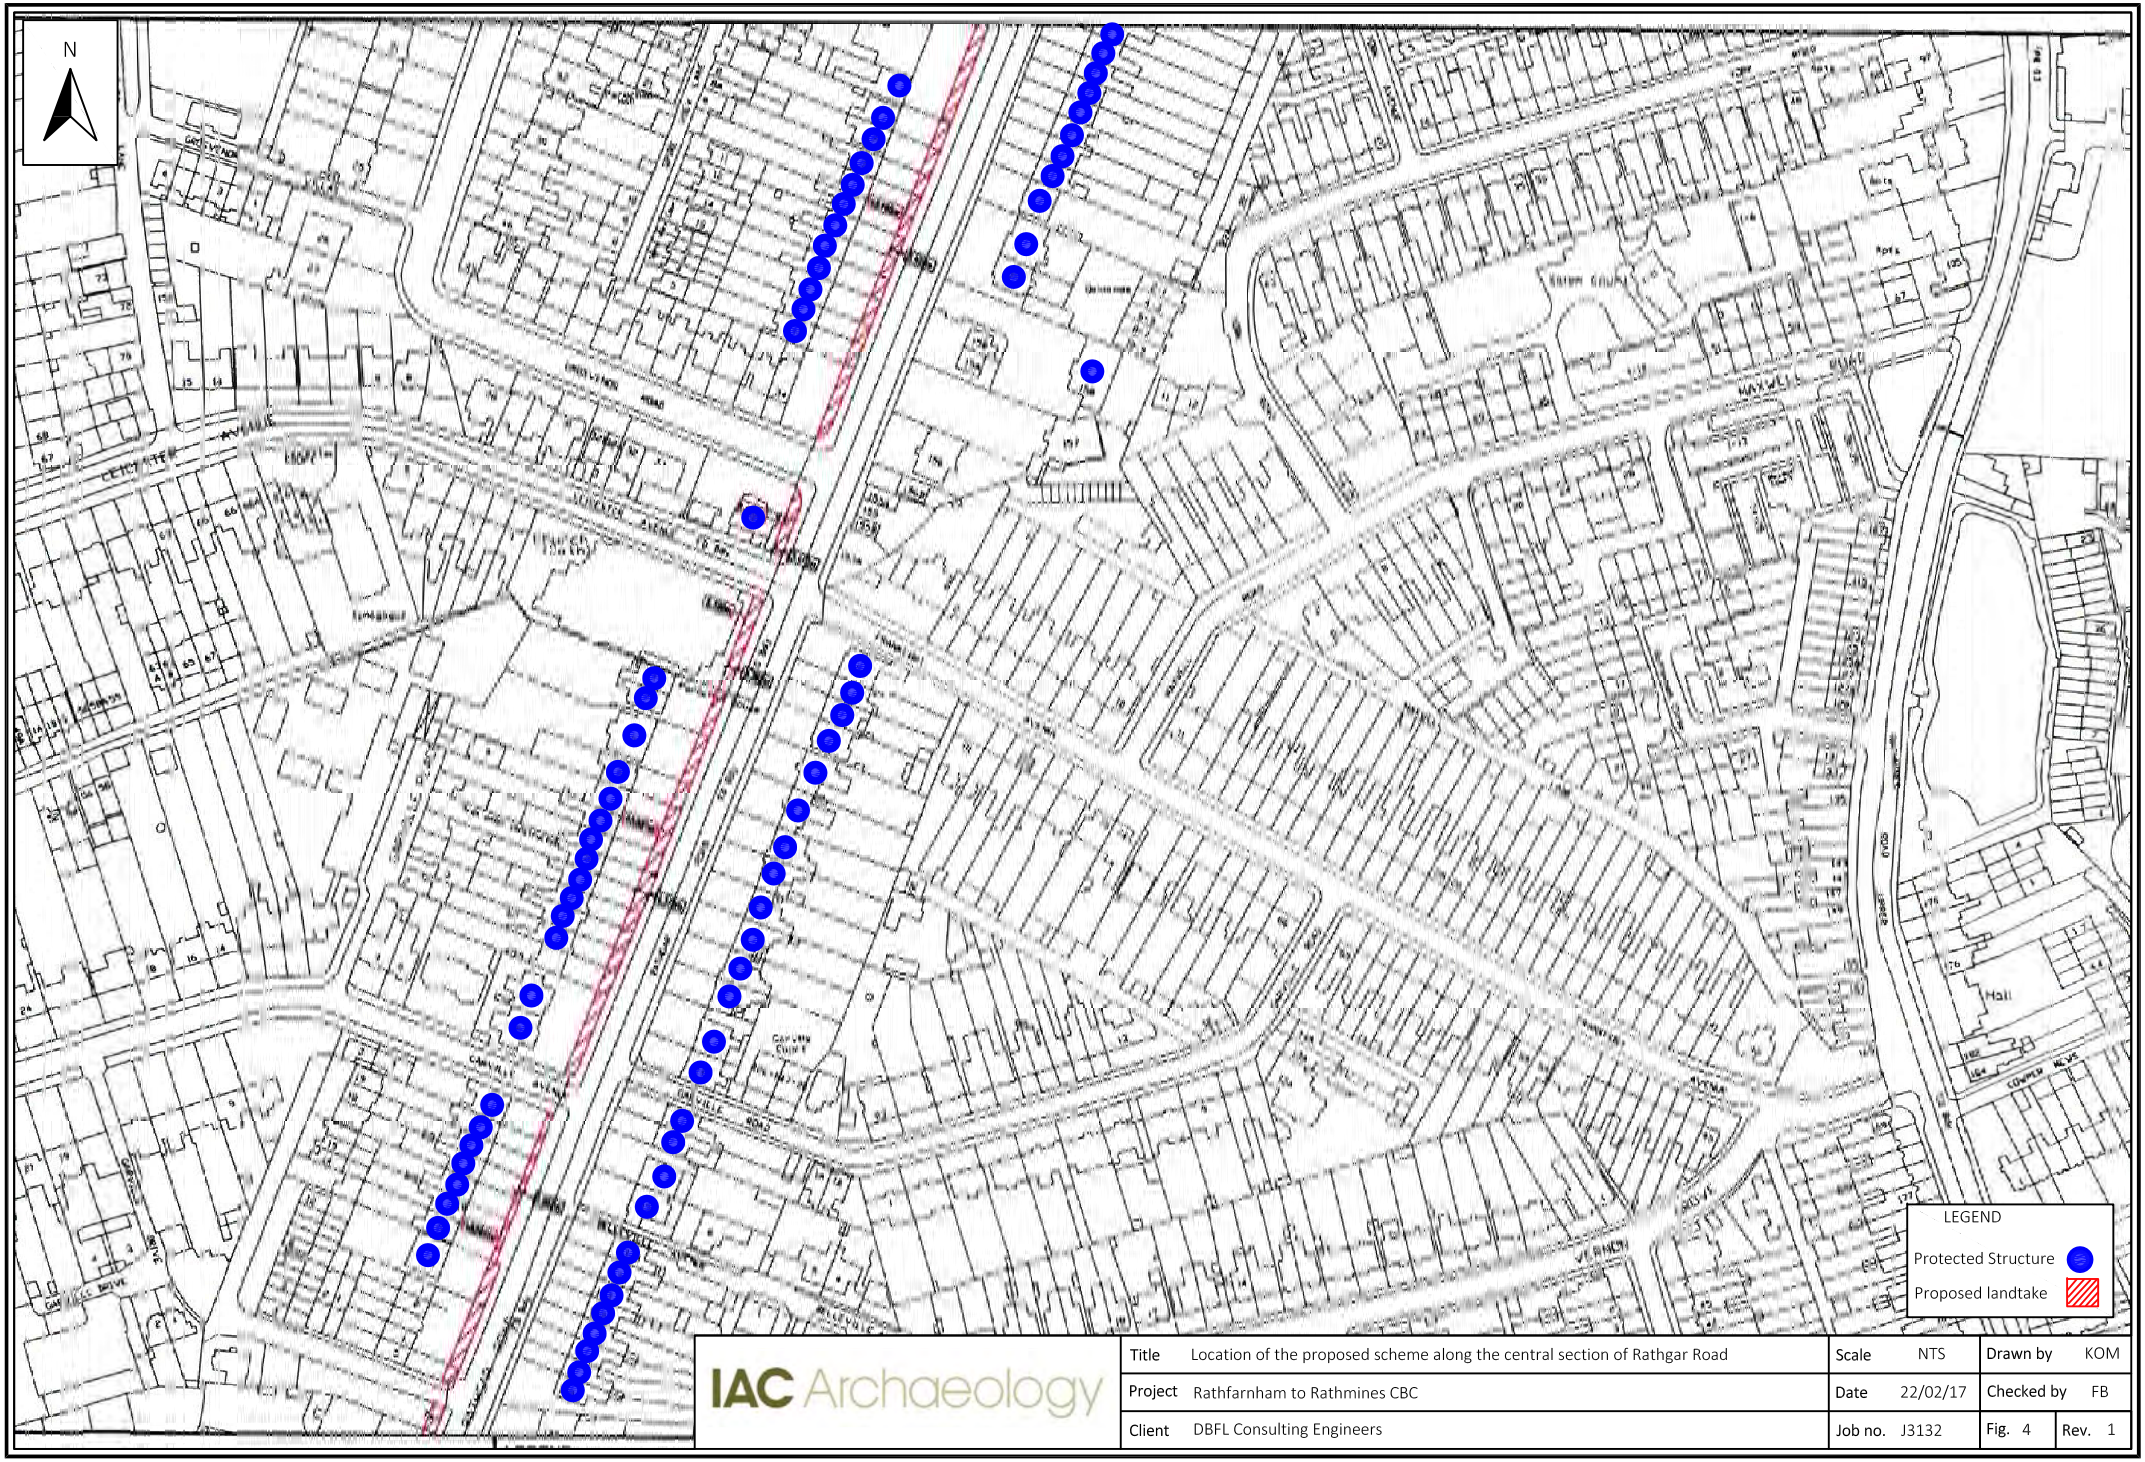


IAC Archaeology

Title	Location of the proposed scheme along the central section of Rathgar Road	Scale	NTS	Drawn by	KOM
Project	Rathfarnham to Rathmines CBC	Date	22/02/17	Checked by	FB
Client	DBFL Consulting Engineers	Job no.	J3132	Fig. 4	Rev. 1

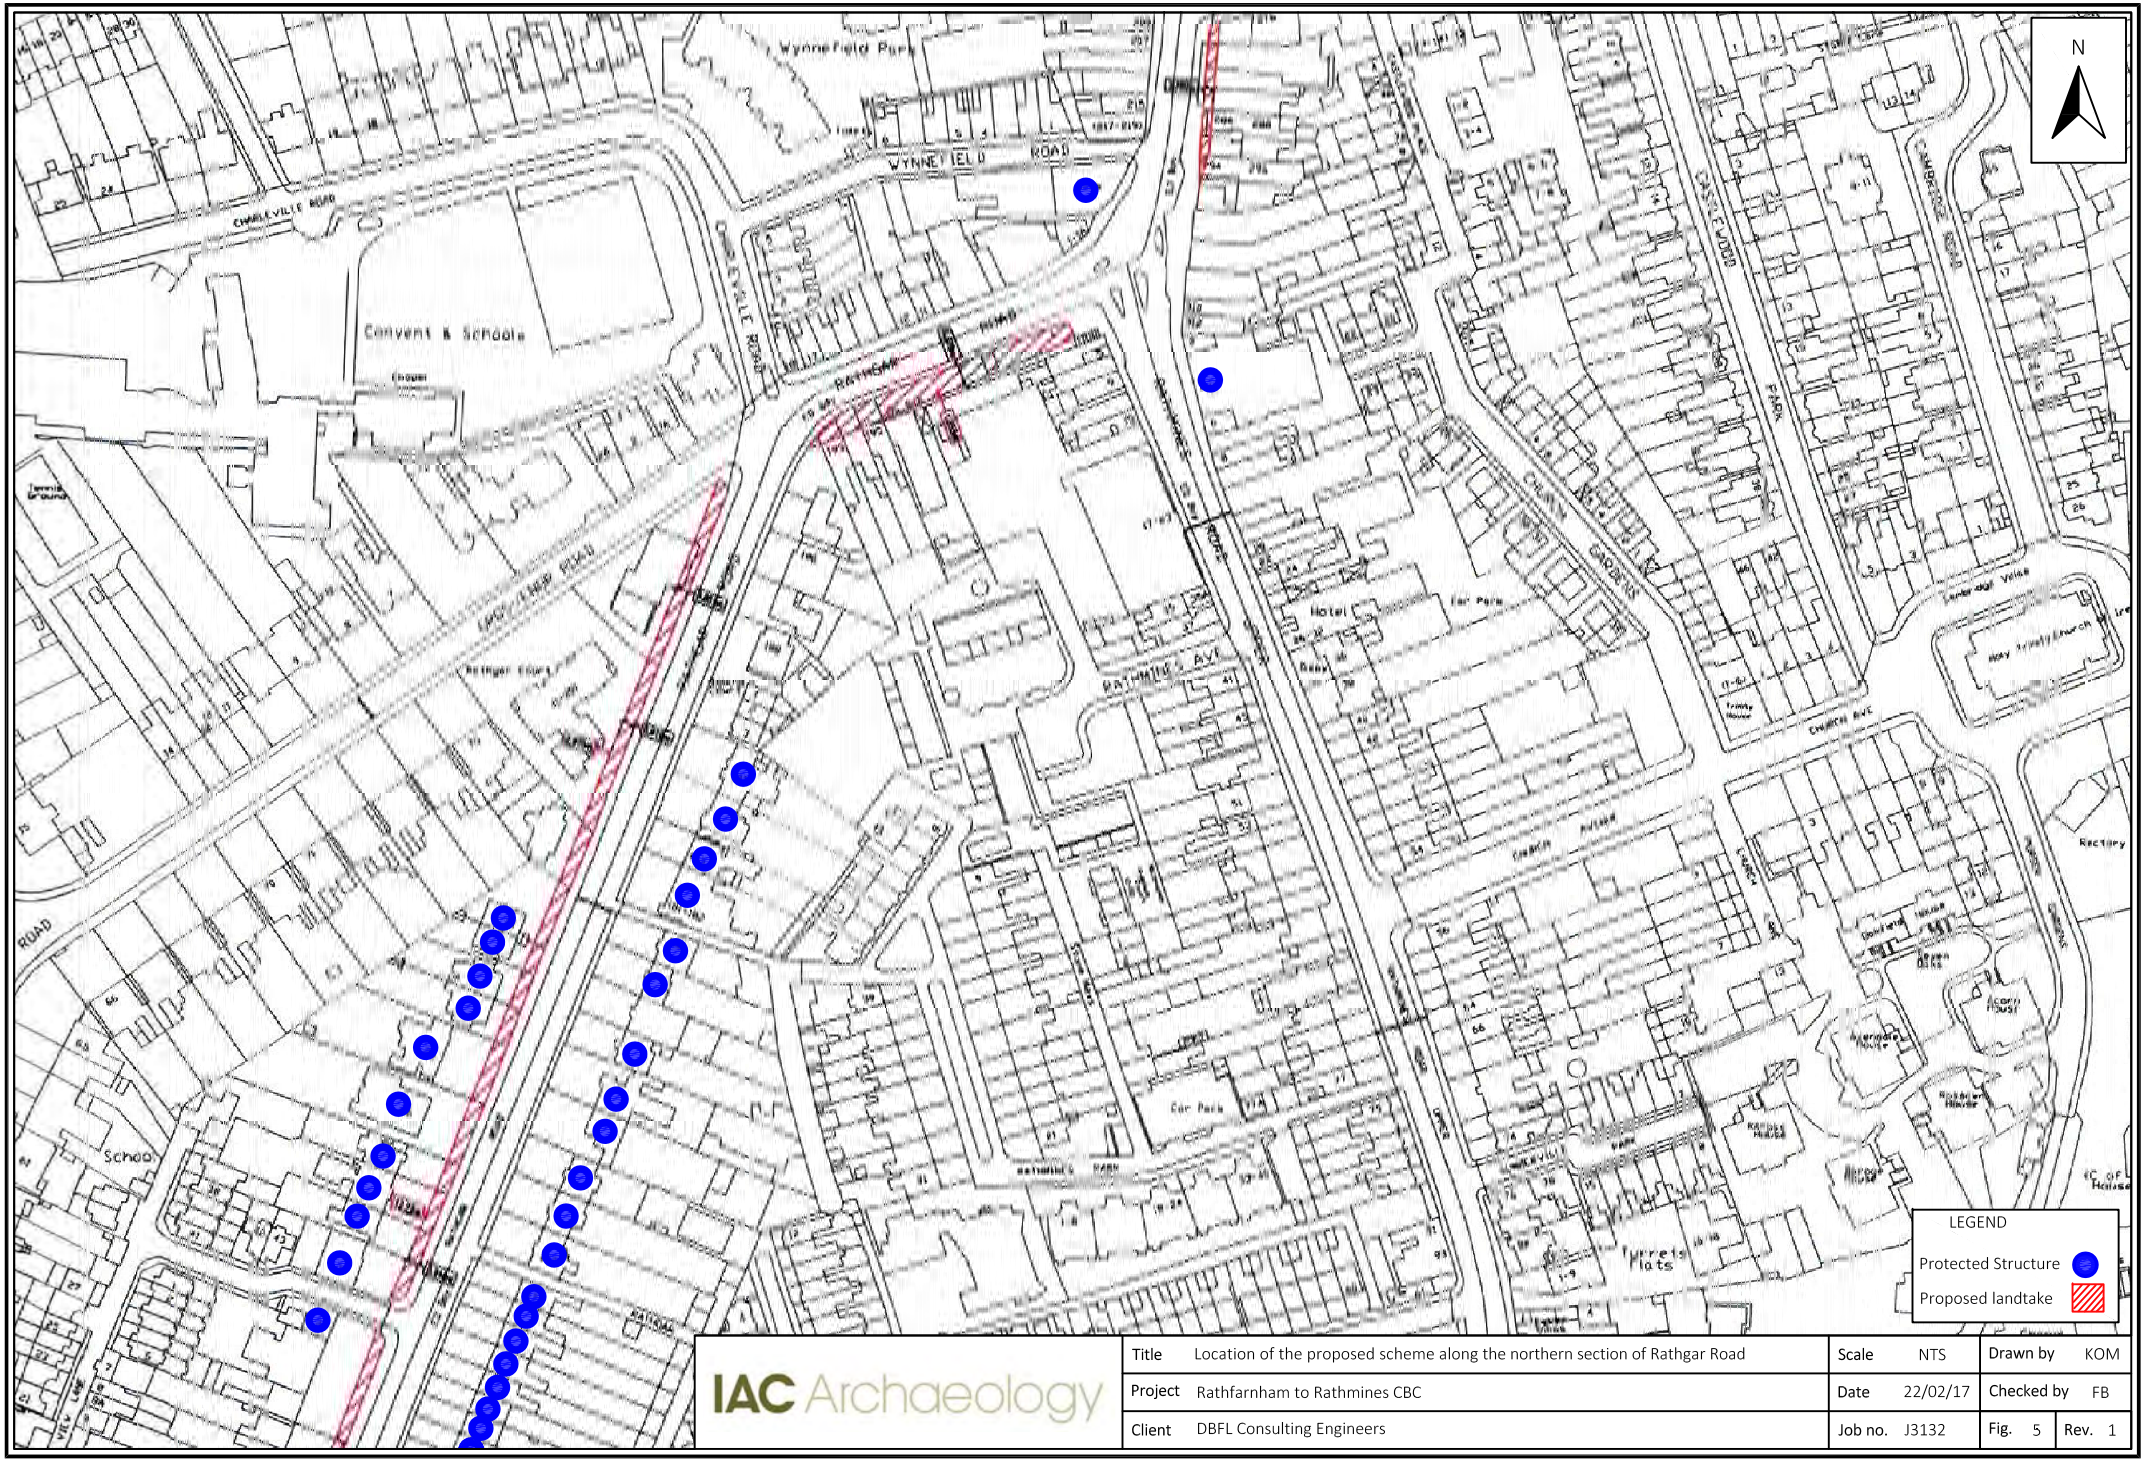


IAC Archaeology

Title	Location of the proposed scheme along the northern section of Rathgar Road	Scale	NTS	Drawn by	KOM
Project	Rathfarnham to Rathmines CBC	Date	22/02/17	Checked by	FB
Client	DBFL Consulting Engineers	Job no.	J3132	Fig. 5	Rev. 1

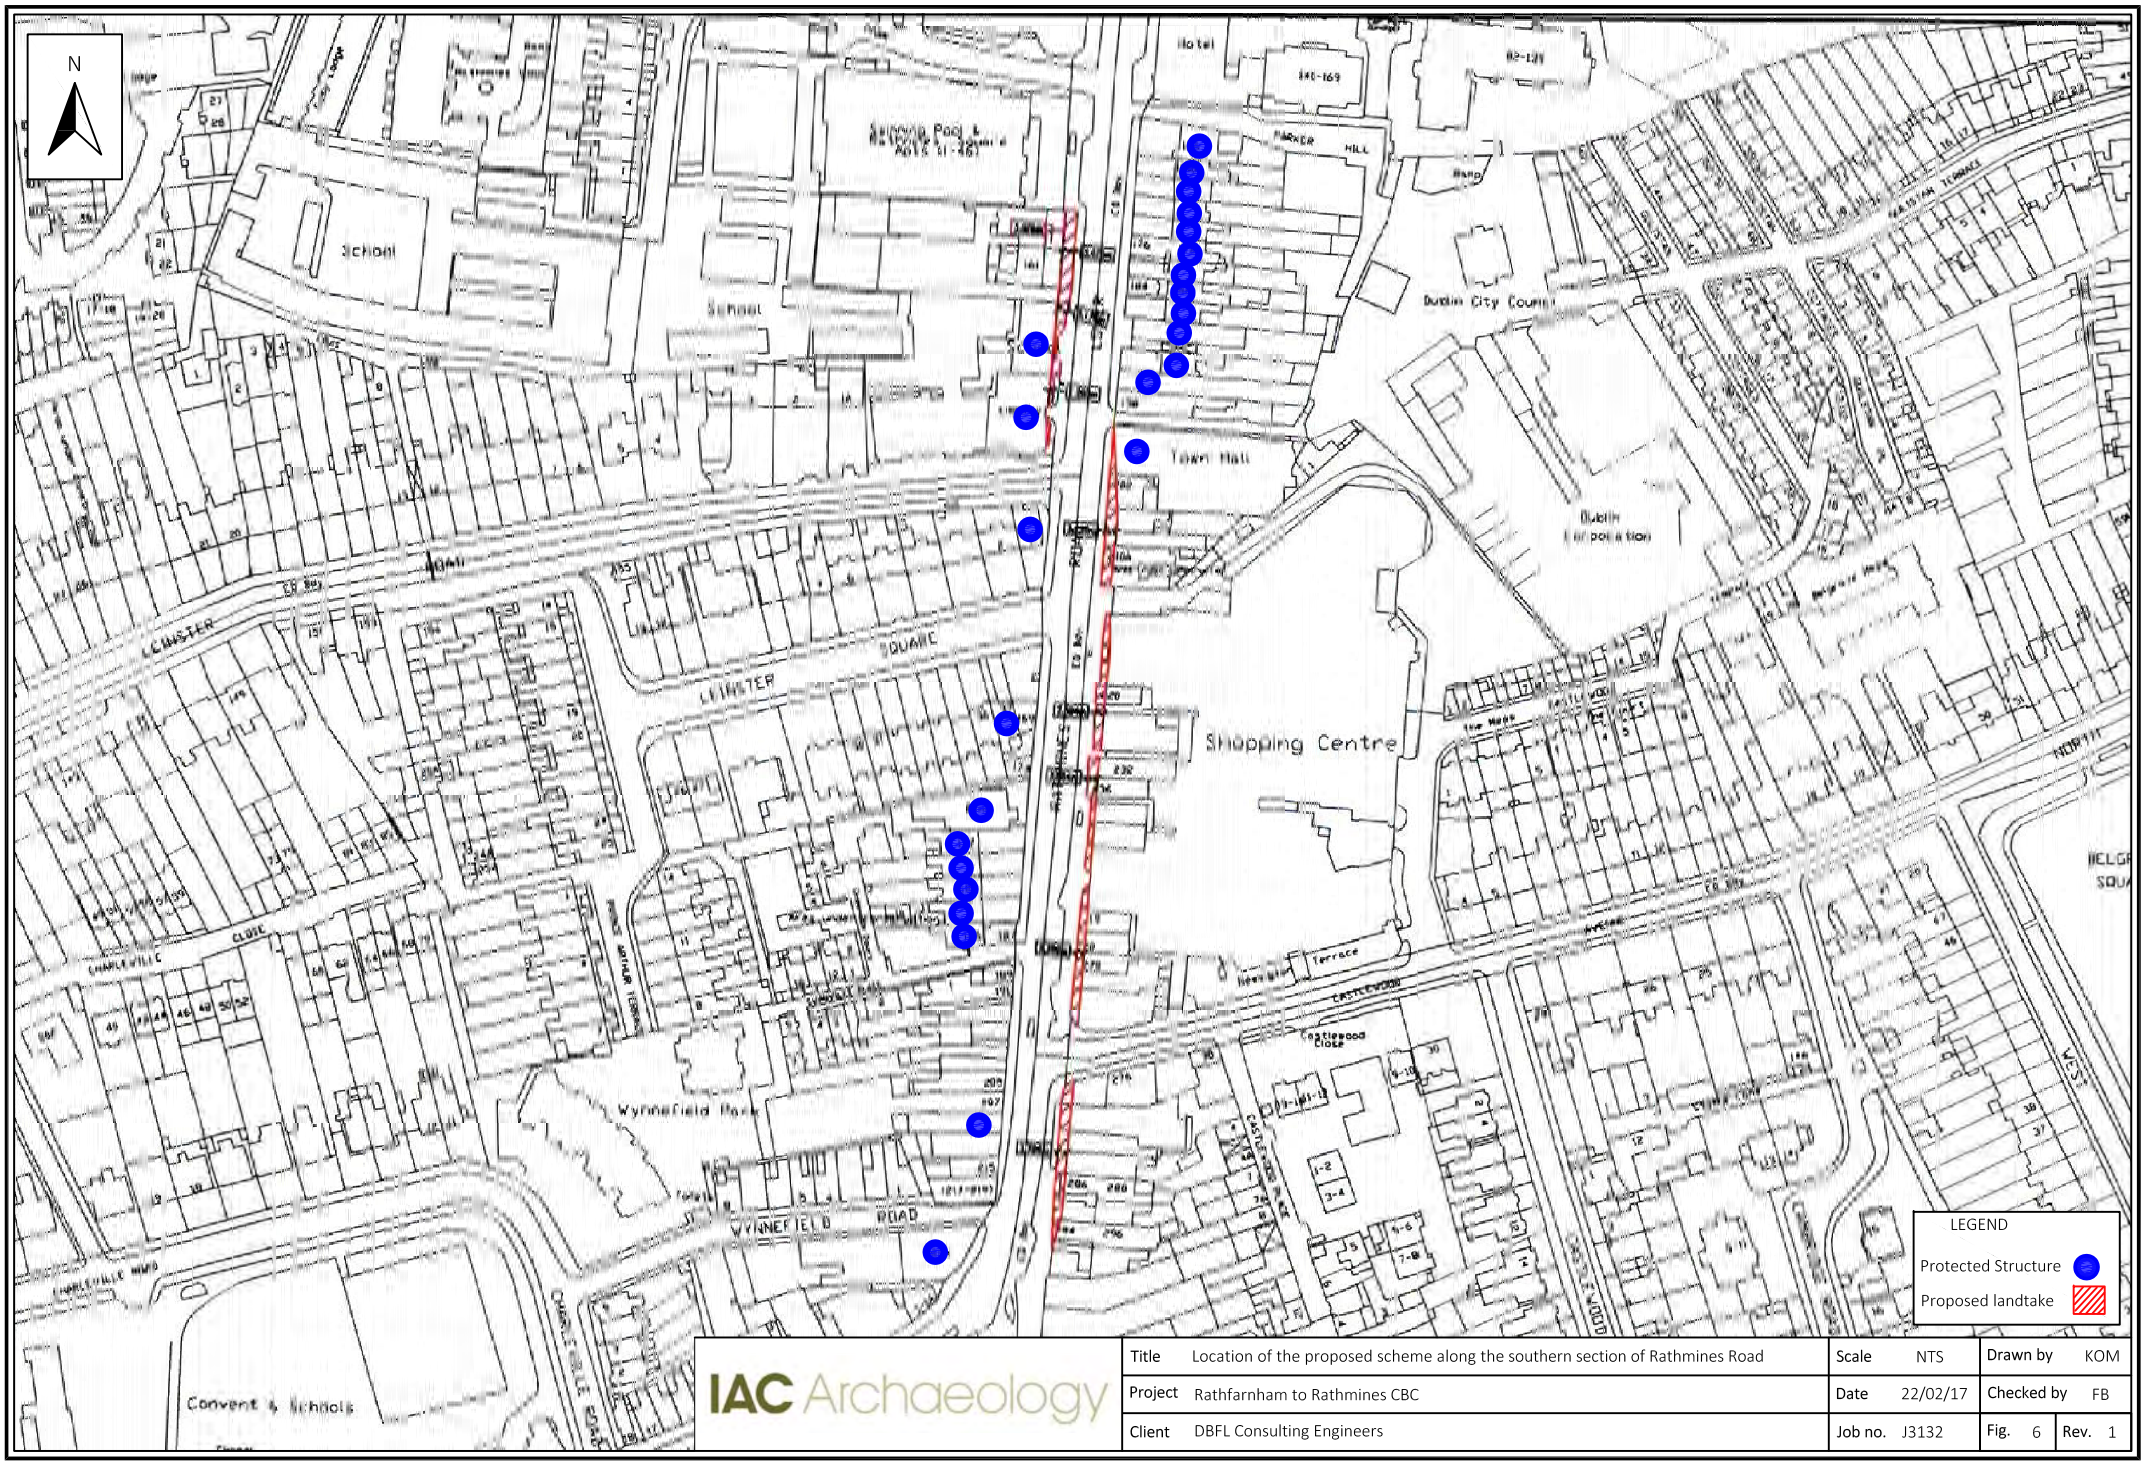


IAC Archaeology

Title	Location of the proposed scheme along the southern section of Rathmines Road	Scale	NTS	Drawn by	KOM
Project	Rathfarnham to Rathmines CBC	Date	22/02/17	Checked by	FB
Client	DBFL Consulting Engineers	Job no.	J3132	Fig. 6	Rev. 1

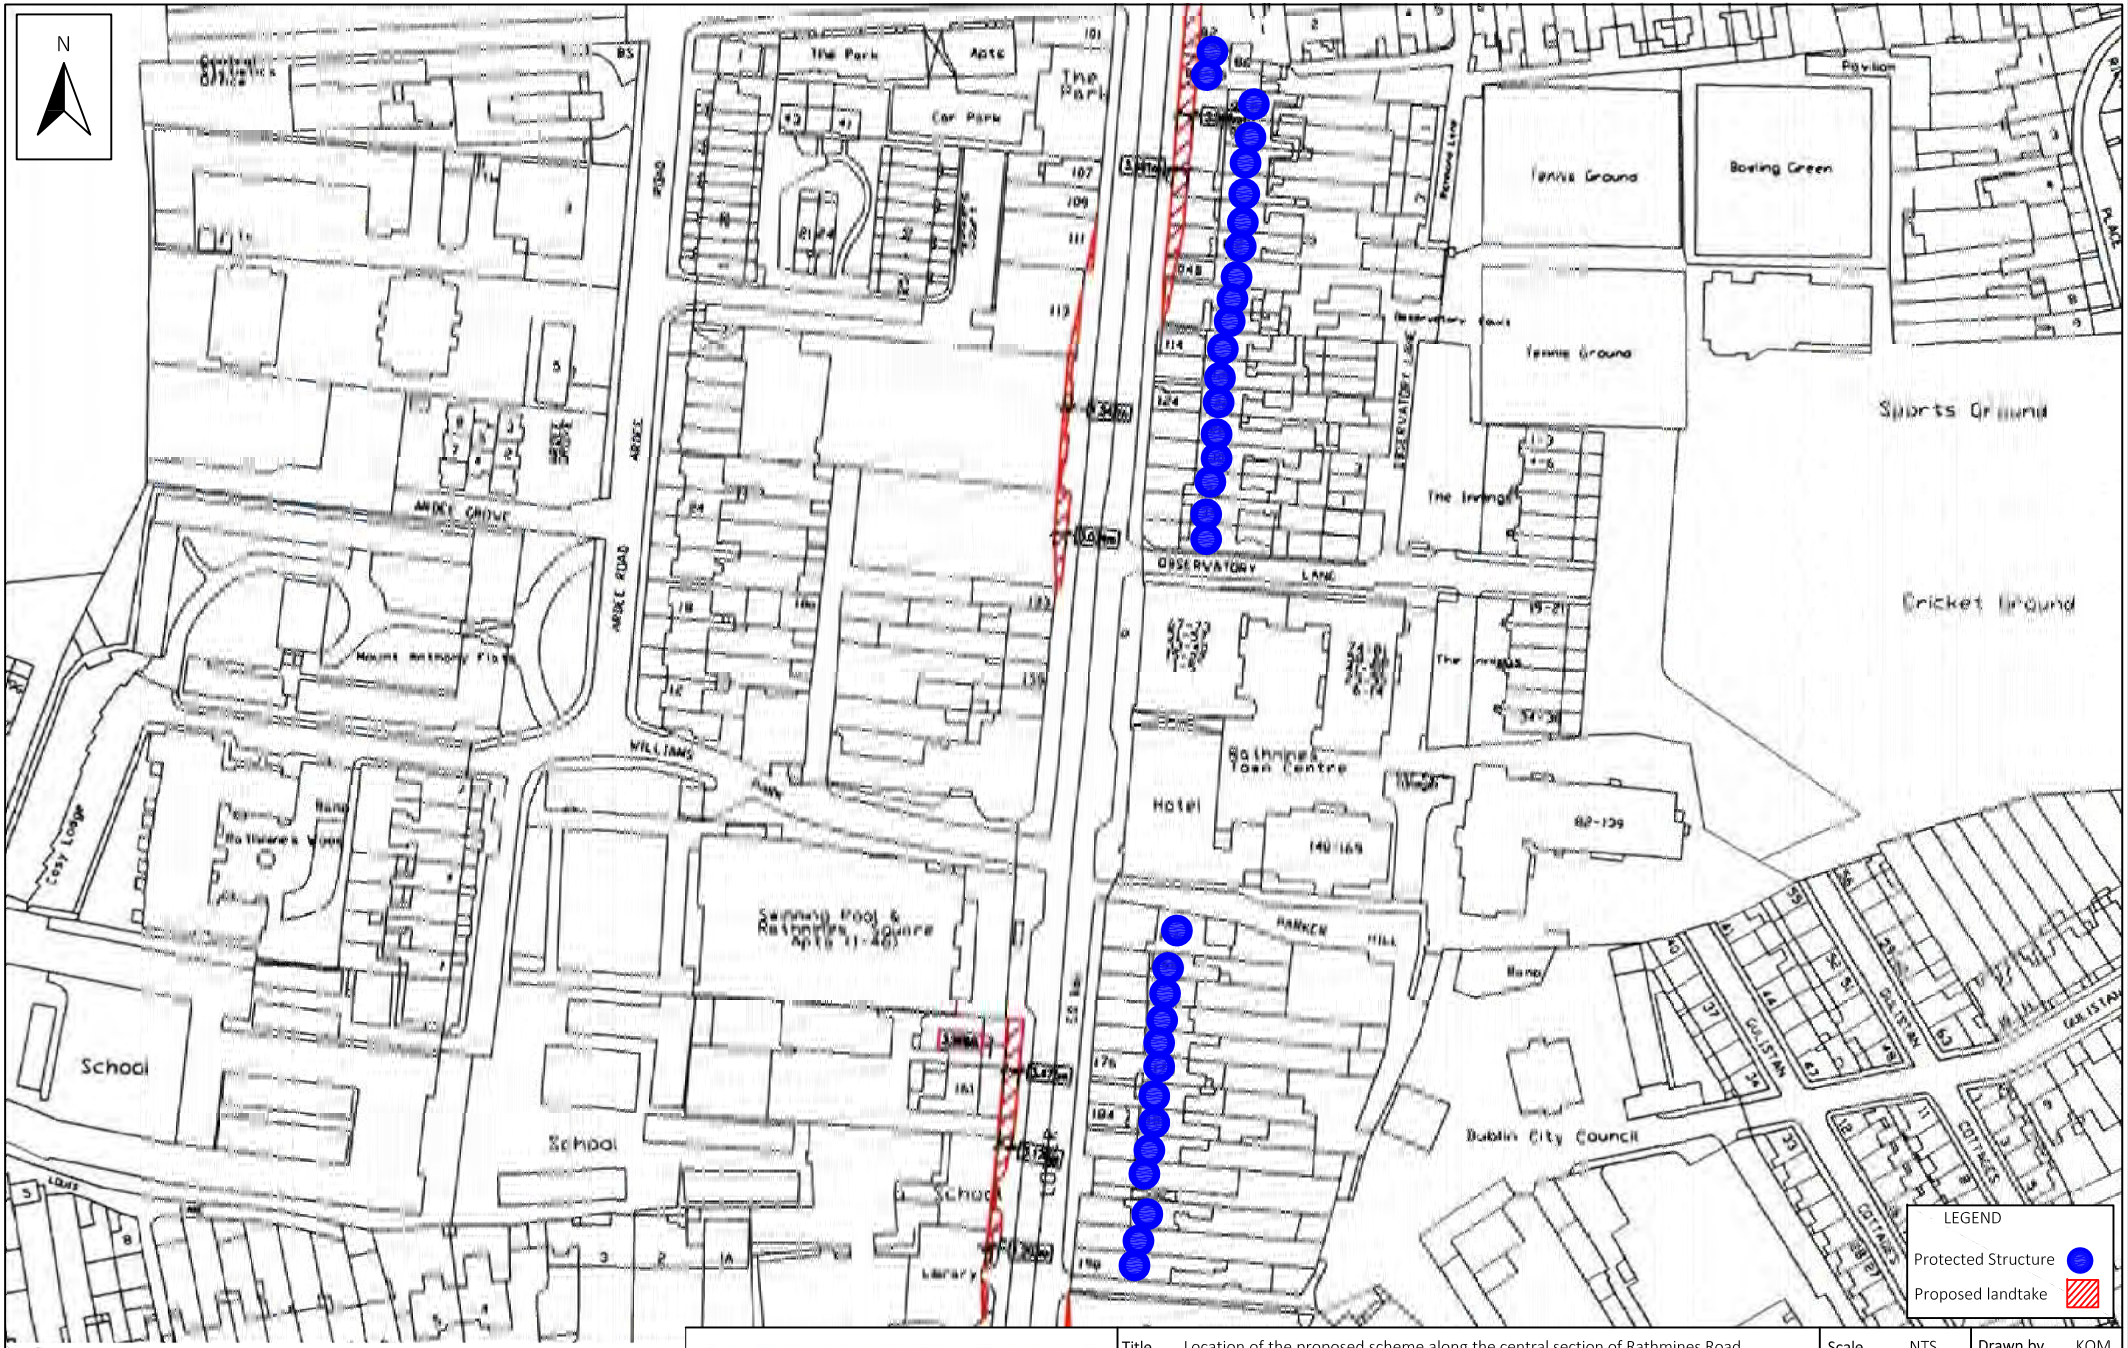

IAC Archaeology

Title	Location of the proposed scheme along the central section of Rathmines Road	Scale	NTS	Drawn by	KOM
Project	Rathfarnham to Rathmines CBC	Date	22/02/17	Checked by	FB
Client	DBFL Consulting Engineers	Job no.	J3132	Fig. 7	Rev. 1

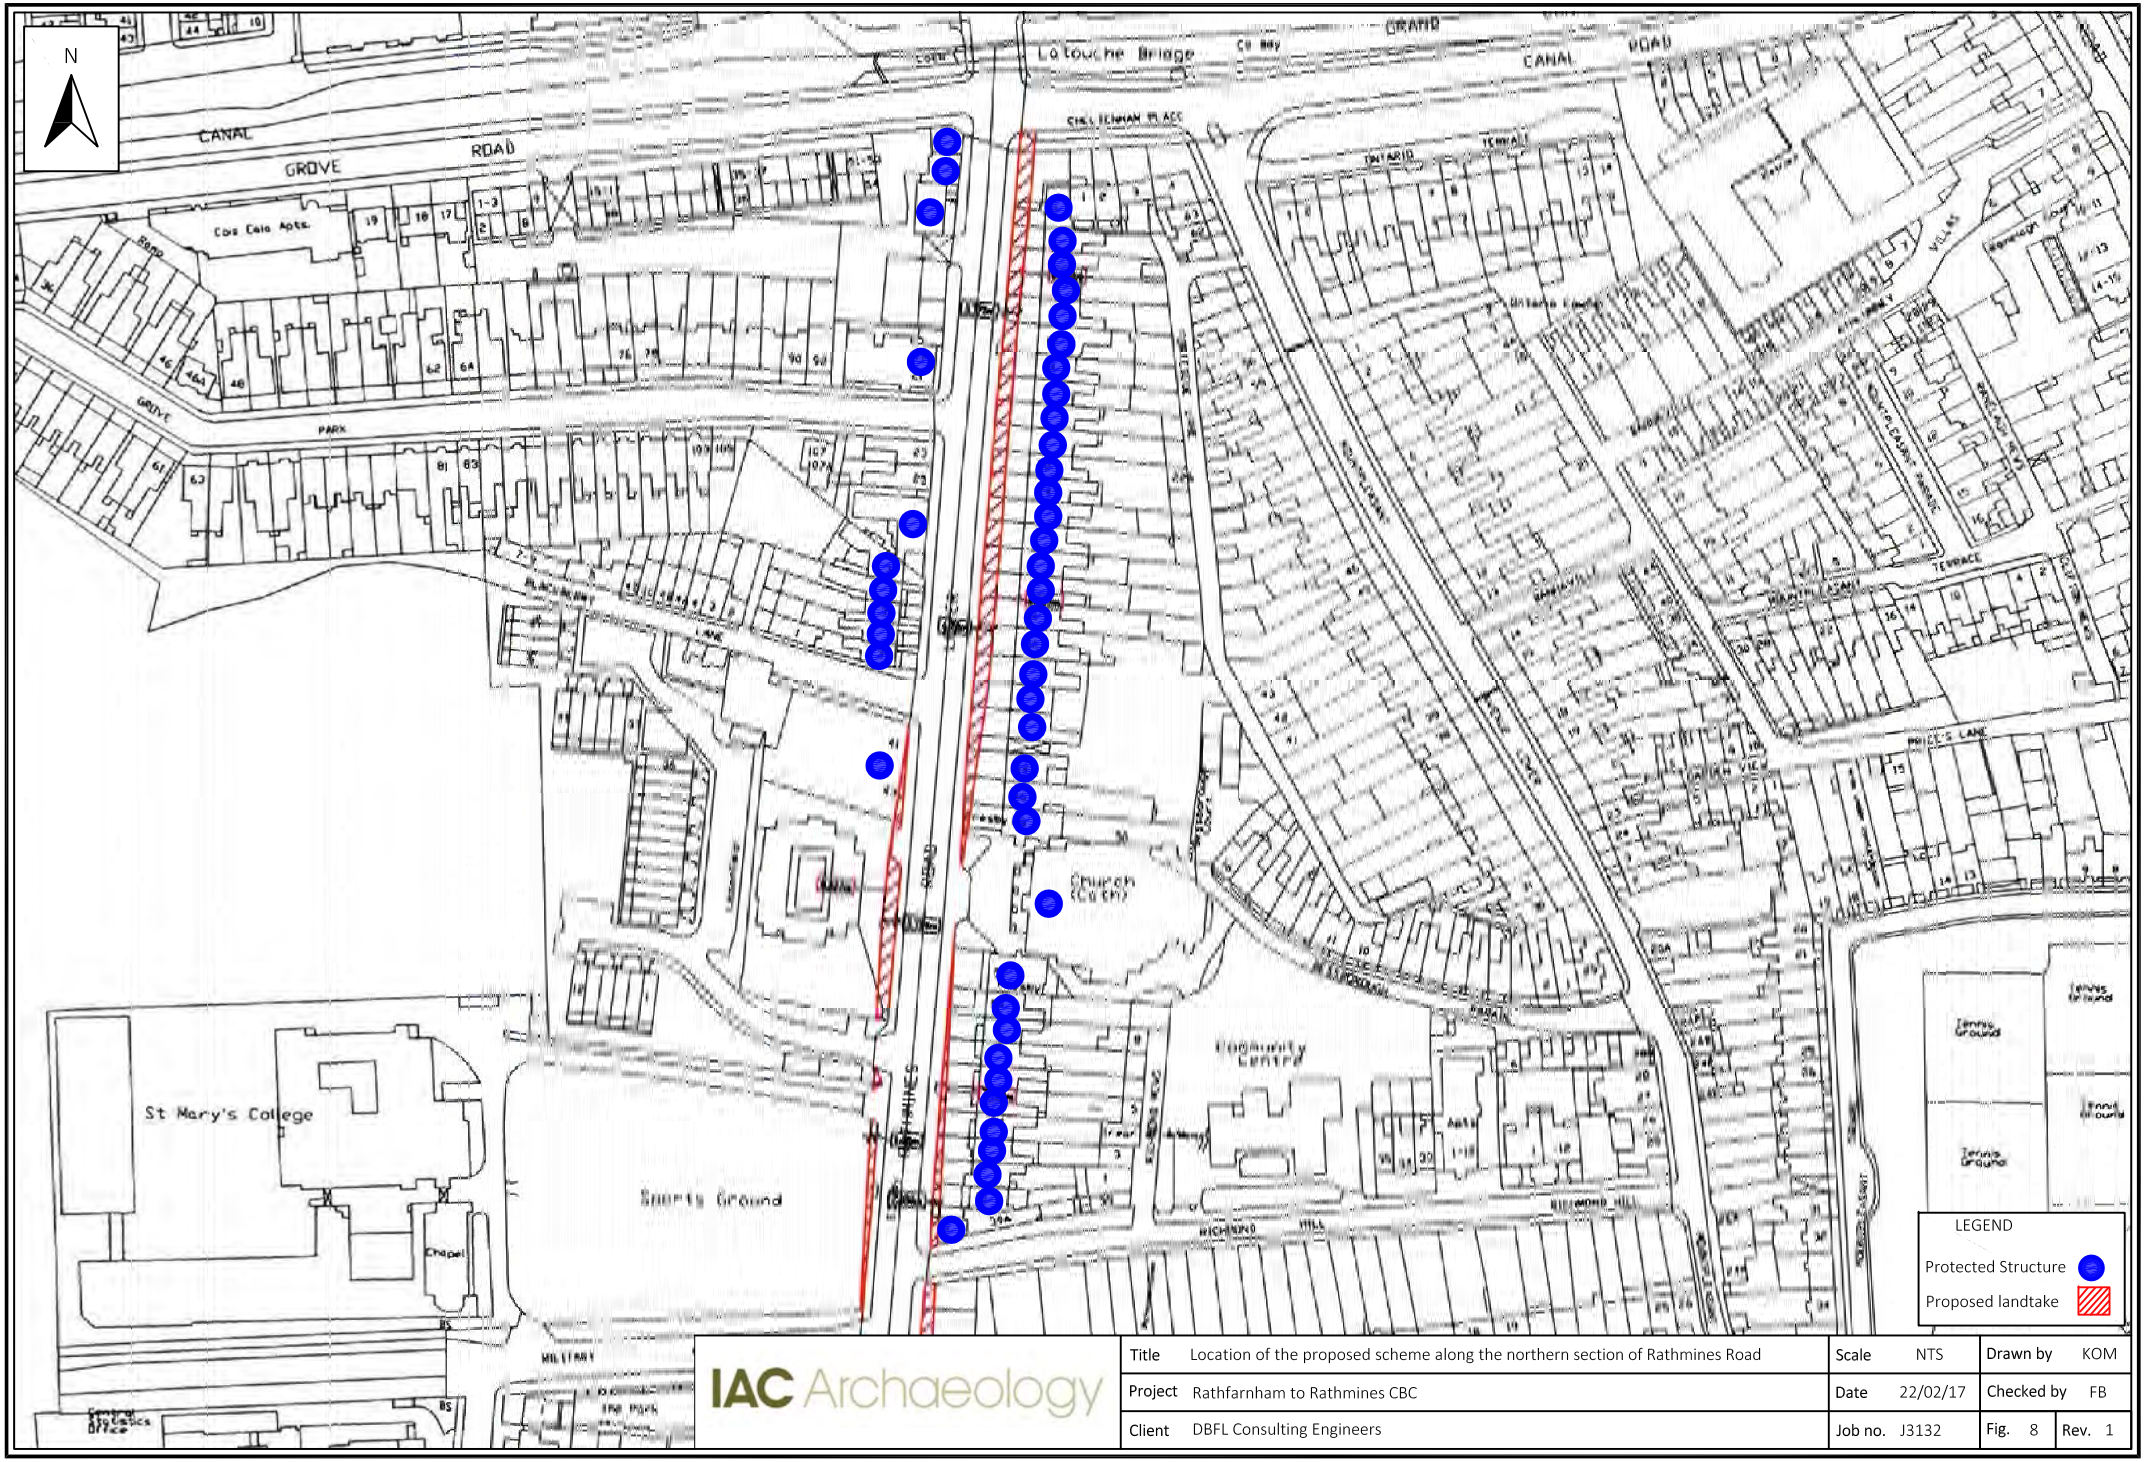

IAC Archaeology

Title	Location of the proposed scheme along the northern section of Rathmines Road	Scale	NTS	Drawn by	KOM
Project	Rathfarnham to Rathmines CBC	Date	22/02/17	Checked by	FB
Client	DBFL Consulting Engineers	Job no.	J3132	Fig. 8	Rev. 1