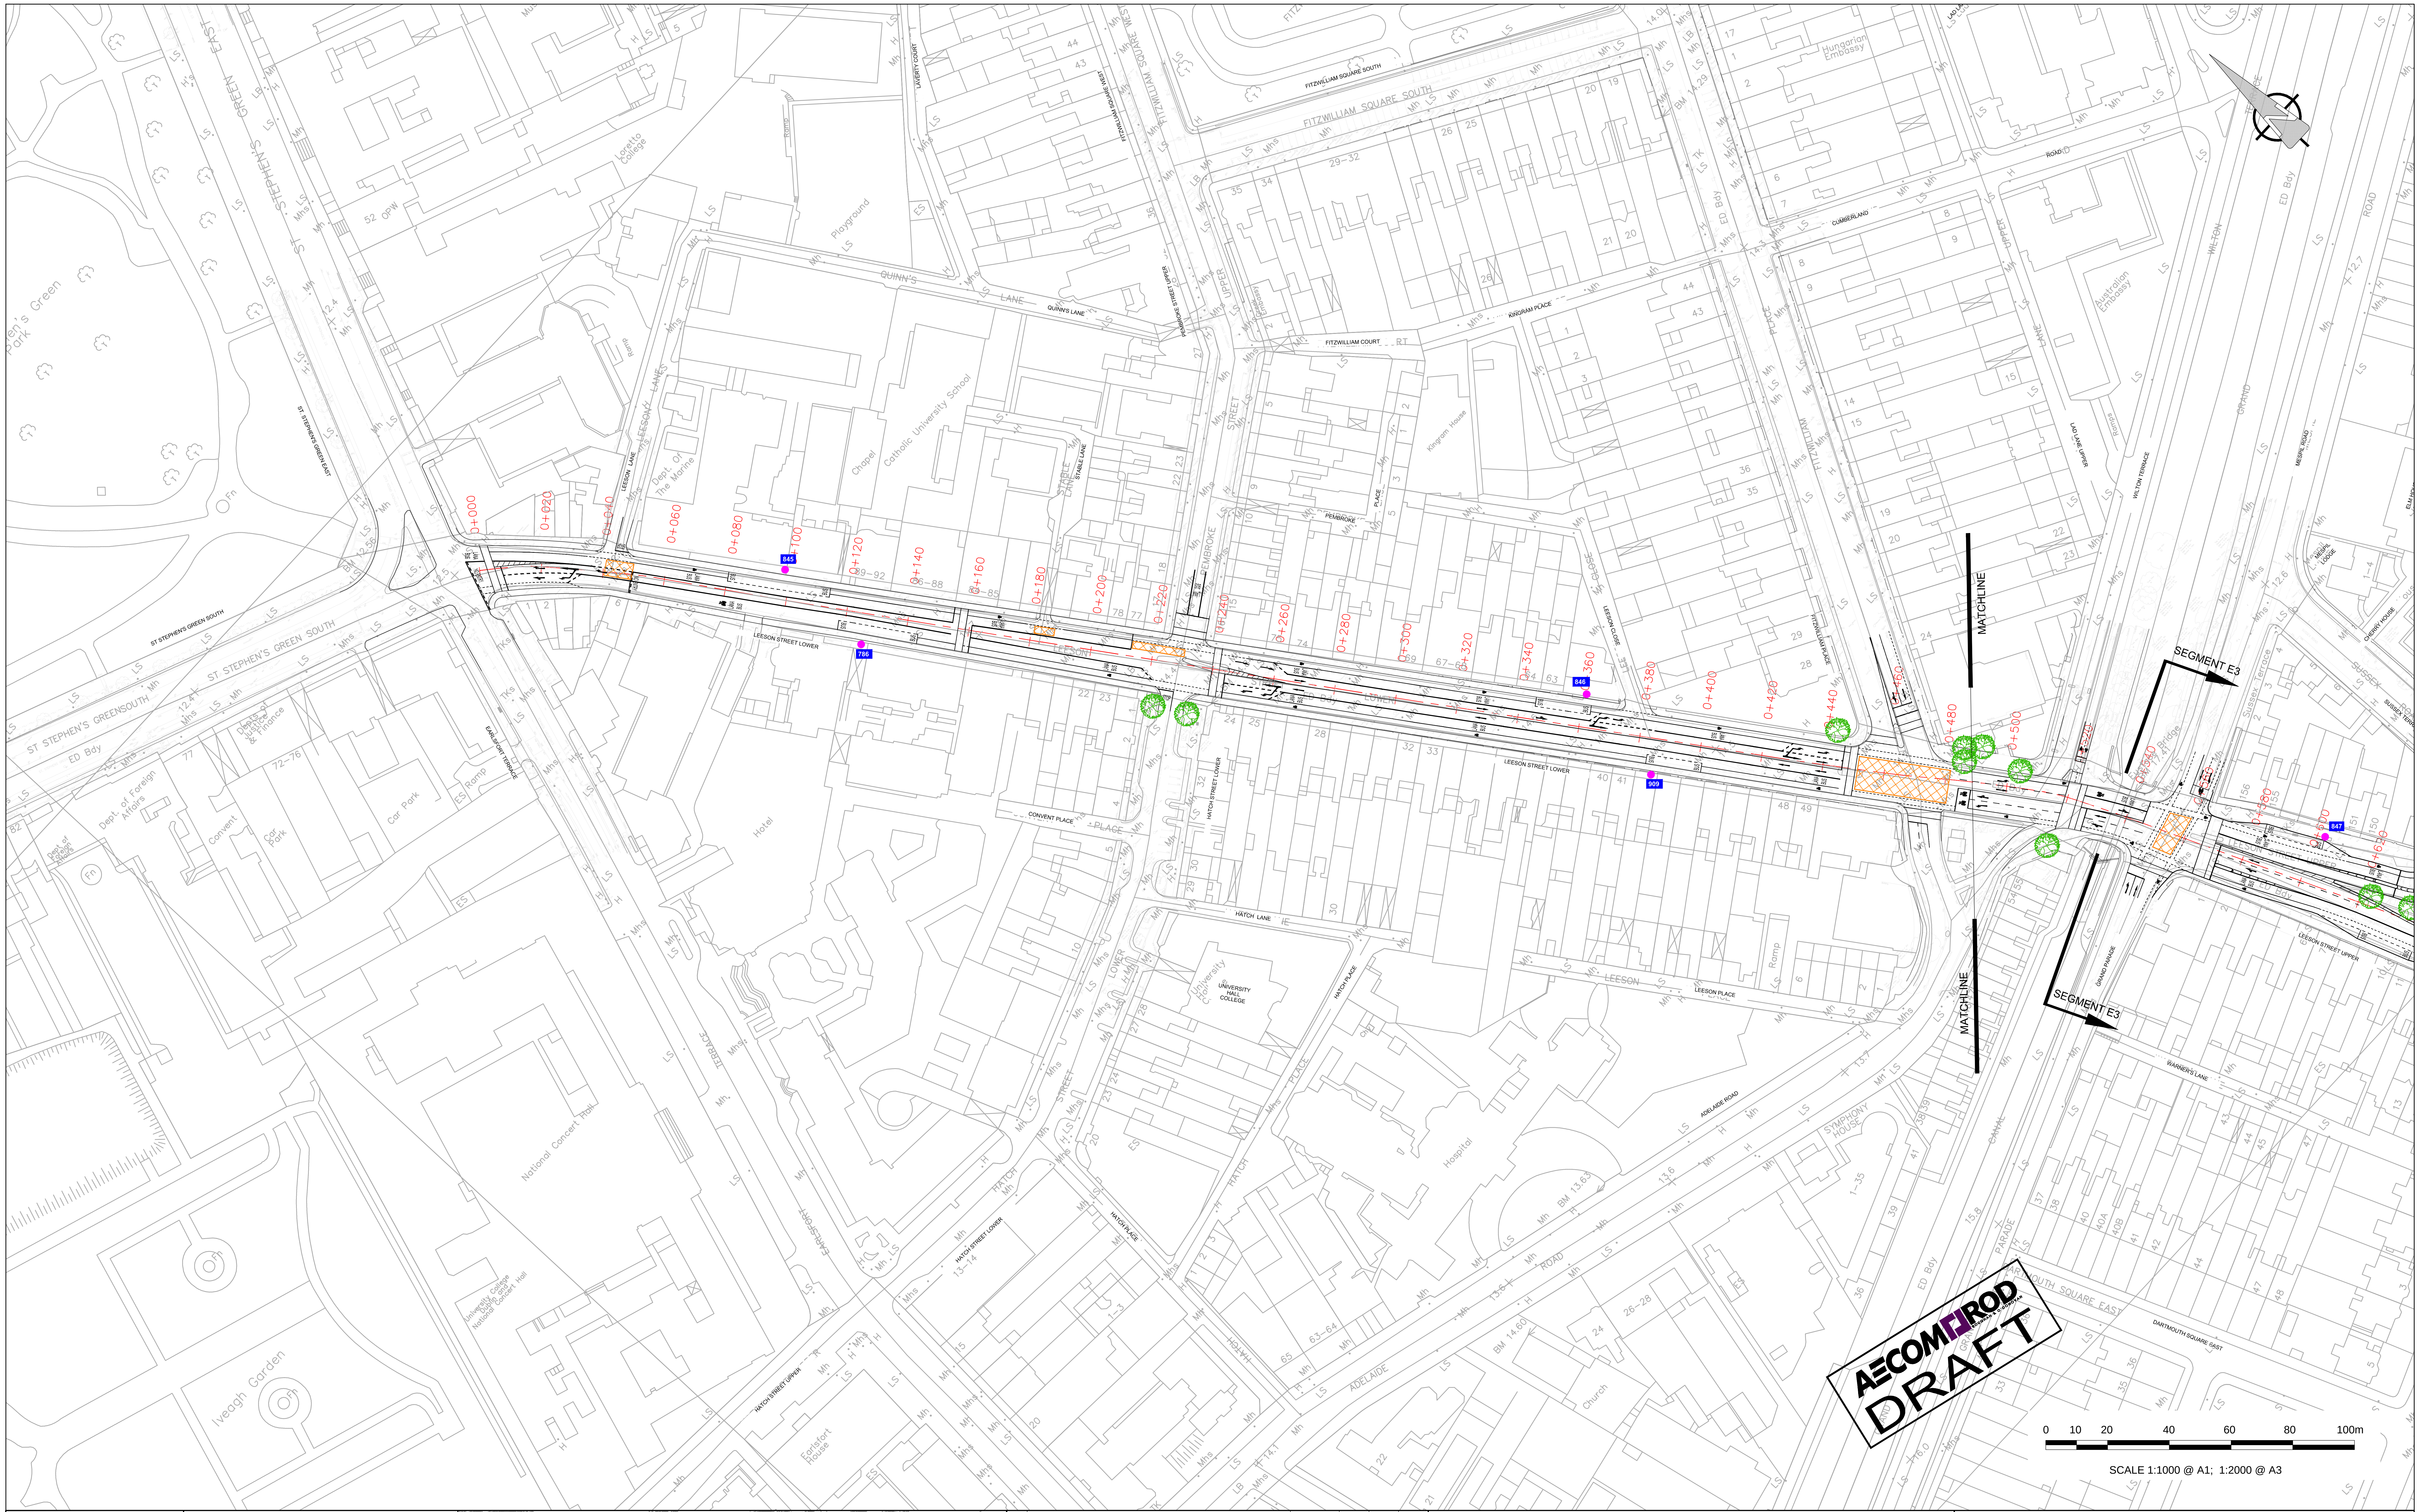

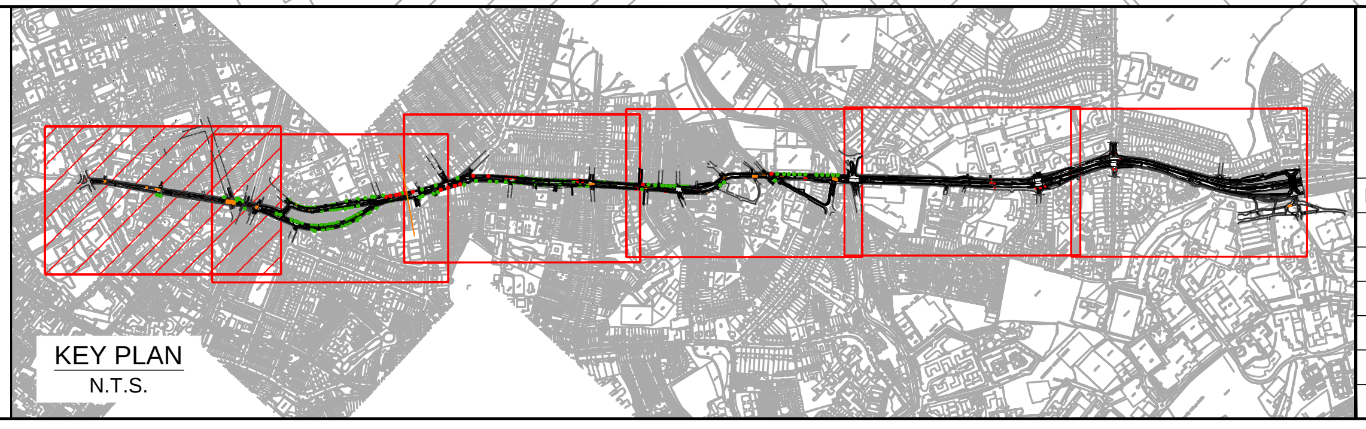
KEY PLAN
N.T.S.

Údarás Náisiúnta Iompair
National Transport Authority

No.	Revision	Date	By	Chk'd	App'd
	Stage		Date		App'd
PRELIMINARY					
APPROVAL					
TENDER					
CONSTRUCTION					

AECOM - Roughan & O'Donovan

AECOM ROD
ROUGHAN & O'DONOVAN

AECOM- Roughan & O'Donovan
4th Floor Adelphi Plaza,
George's Street Upper,
Dun Laoghaire,Co Dublin
Tel:+353 (0)1 2383100
Fax:+353(0)1 2383199
www.aecom.com

Project Title
UCD TO St. STEPHENS GREEN

Drawing Title
ROUTE OPTION 2
E3,D2,C1,B2,B3 AND A2 SHEET 1 OF 6

Designed:	RH	Checked:	--	Approved:	--	Status:	OPTIONS LAYOUT
Drawn:	RH	Job No:	60540050	Drawing No:	SHT_20_CT_S3_200.1	Rev:	A
Scale:	1:1000 @A1	Date:	DEC. 2017				

Last saved by: HANNANR(2017-12-18)   Last Plotted: 2017-12-18
Filename: F:\PROJECTS\TRAFFIC - BXU BRT\03 EXECUTION\09 CAD\02 - SHEETS (DRAWINGS)\ROUTE OPTIONS\60540050_SHT_20_CT_S3_200.DWG

Dec 18, 2017 - 4:55pm   Drawing Location: C:\Users\Hannanr\appdata\local\temp\AcPublish_7068\60540050_SHT_20_CT_S3_200.dwg

DO NOT SCALE USE FIGURED DIMENSIONS ONLY

Last saved by: HANNANR(2017-12-18)   Last Plotted: 2017-12-18
Filename: F:\PROJECTS\TRAFFIC - BXU BRT\03 EXECUTION\09 CAD\02 - SHEETS (DRAWINGS)\ROUTE OPTIONS\60540050_SHT_20_CT_S3_200.DWG

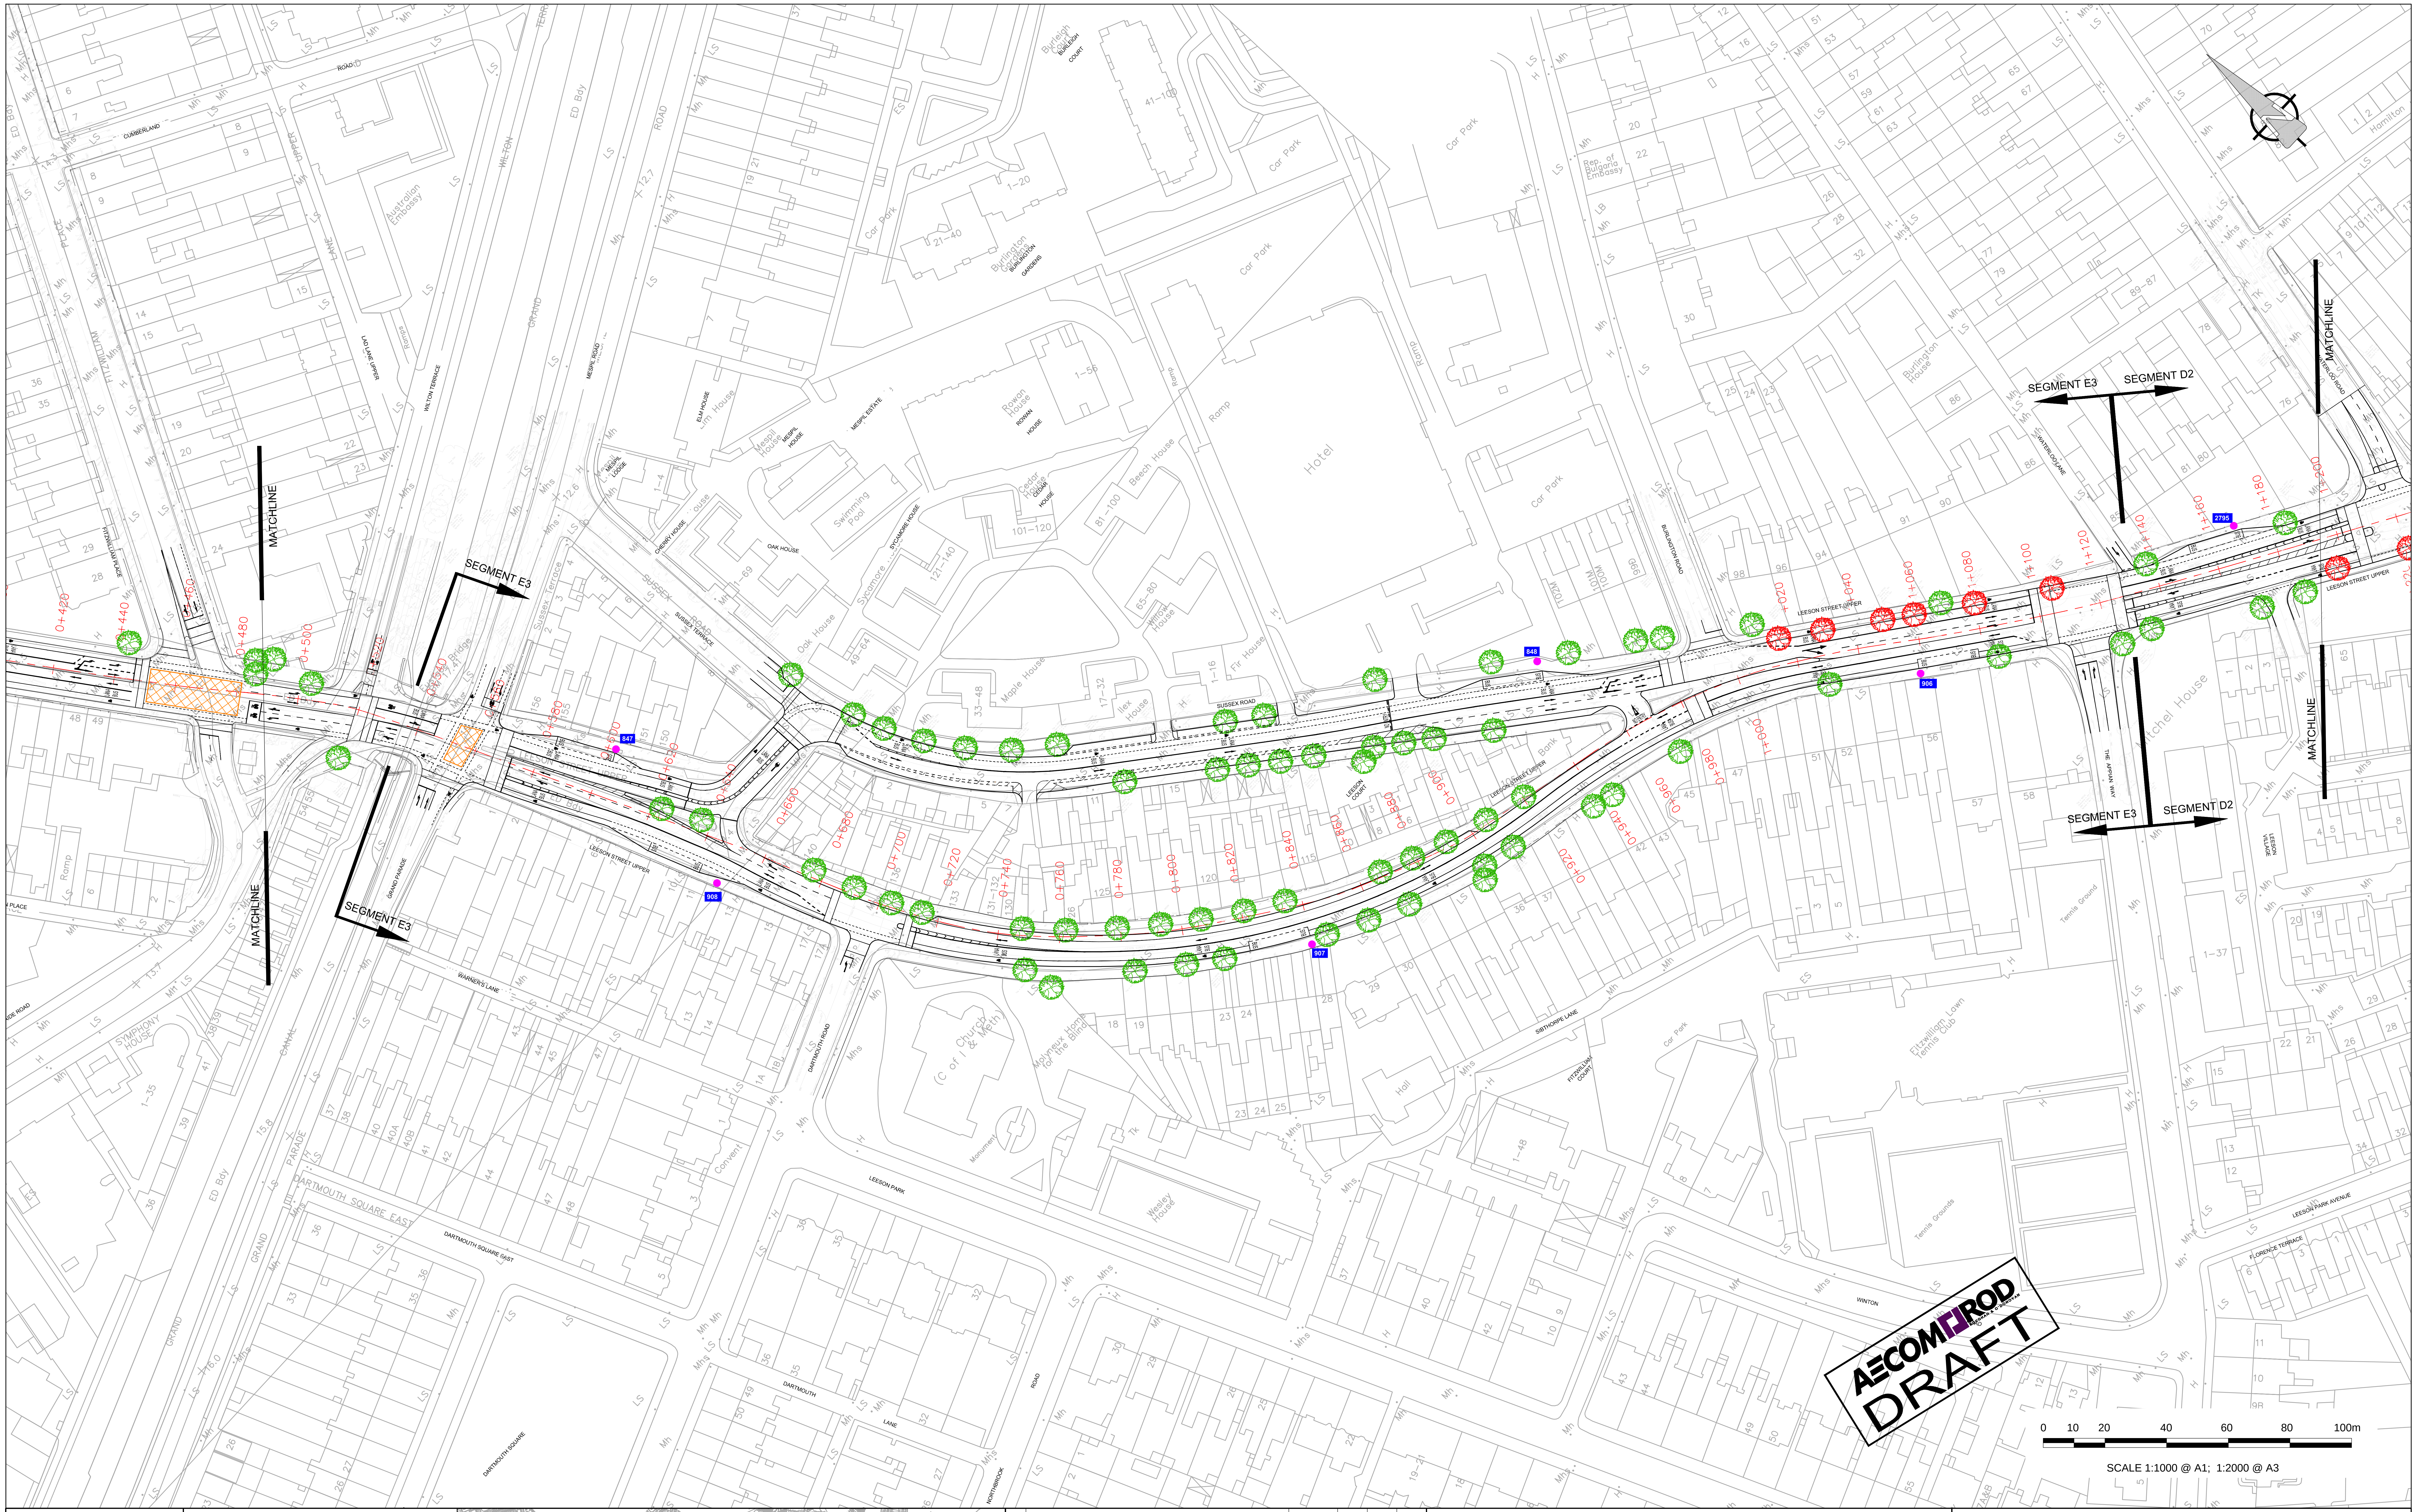

SCALE 1:1000 @ A1; 1:2000 @ A3

Údarás Náisiúnta Iompair
National Transport Authority

KEY PLAN
N.T.S.

No.	Revision	Date	By	Chk'd	App'd

Stage	Date	App'd
PRELIMINARY		
APPROVAL		
TENDER		
CONSTRUCTION		

AECOM - Roughan & O'Donovan

AECOM- Roughan & O'Donovan
4th Floor Adelphi Plaza,
George's Street Upper,
Dun Laoghaire,Co Dublin
Tel:+353 (0)1 2383100
Fax:+353(0)1 2383199
www.aecom.com

Project Title
UCD TO St. STEPHENS GREEN

Drawing Title
ROUTE OPTION 2
E3,D2,C1,B2,B3 AND A2 SHEET 2 OF 6

Designed:	Checked:	Approved:	Status:
RH	--	--	OPTIONS LAYOUT

Drawn:	Job No:	Drawing No:	Rev:
RH	60540050	SHT_20_CT_S3_200.2	A

Scale: 1:1000 @A1
Date: DEC. 2017

Dec 18, 2017 - 4:56pm   Drawing Location: C:\Users\Hannanr\appdata\local\temp\AcPublish_7068\60540050_SHT_20_CT_S3_200.dwg

DO NOT SCALE USE FIGURED DIMENSIONS ONLY

Last saved by: HANNANR(2017-12-18) Last Plotted: 2017-12-18
Filename: F:\PROJECTS\TRAFFIC - BXU BRT\03 EXECUTION\09 CAD\02 - SHEETS (DRAWINGS)\ROUTE OPTIONS\60540050_SHT_20_CT_S3_200.DWG

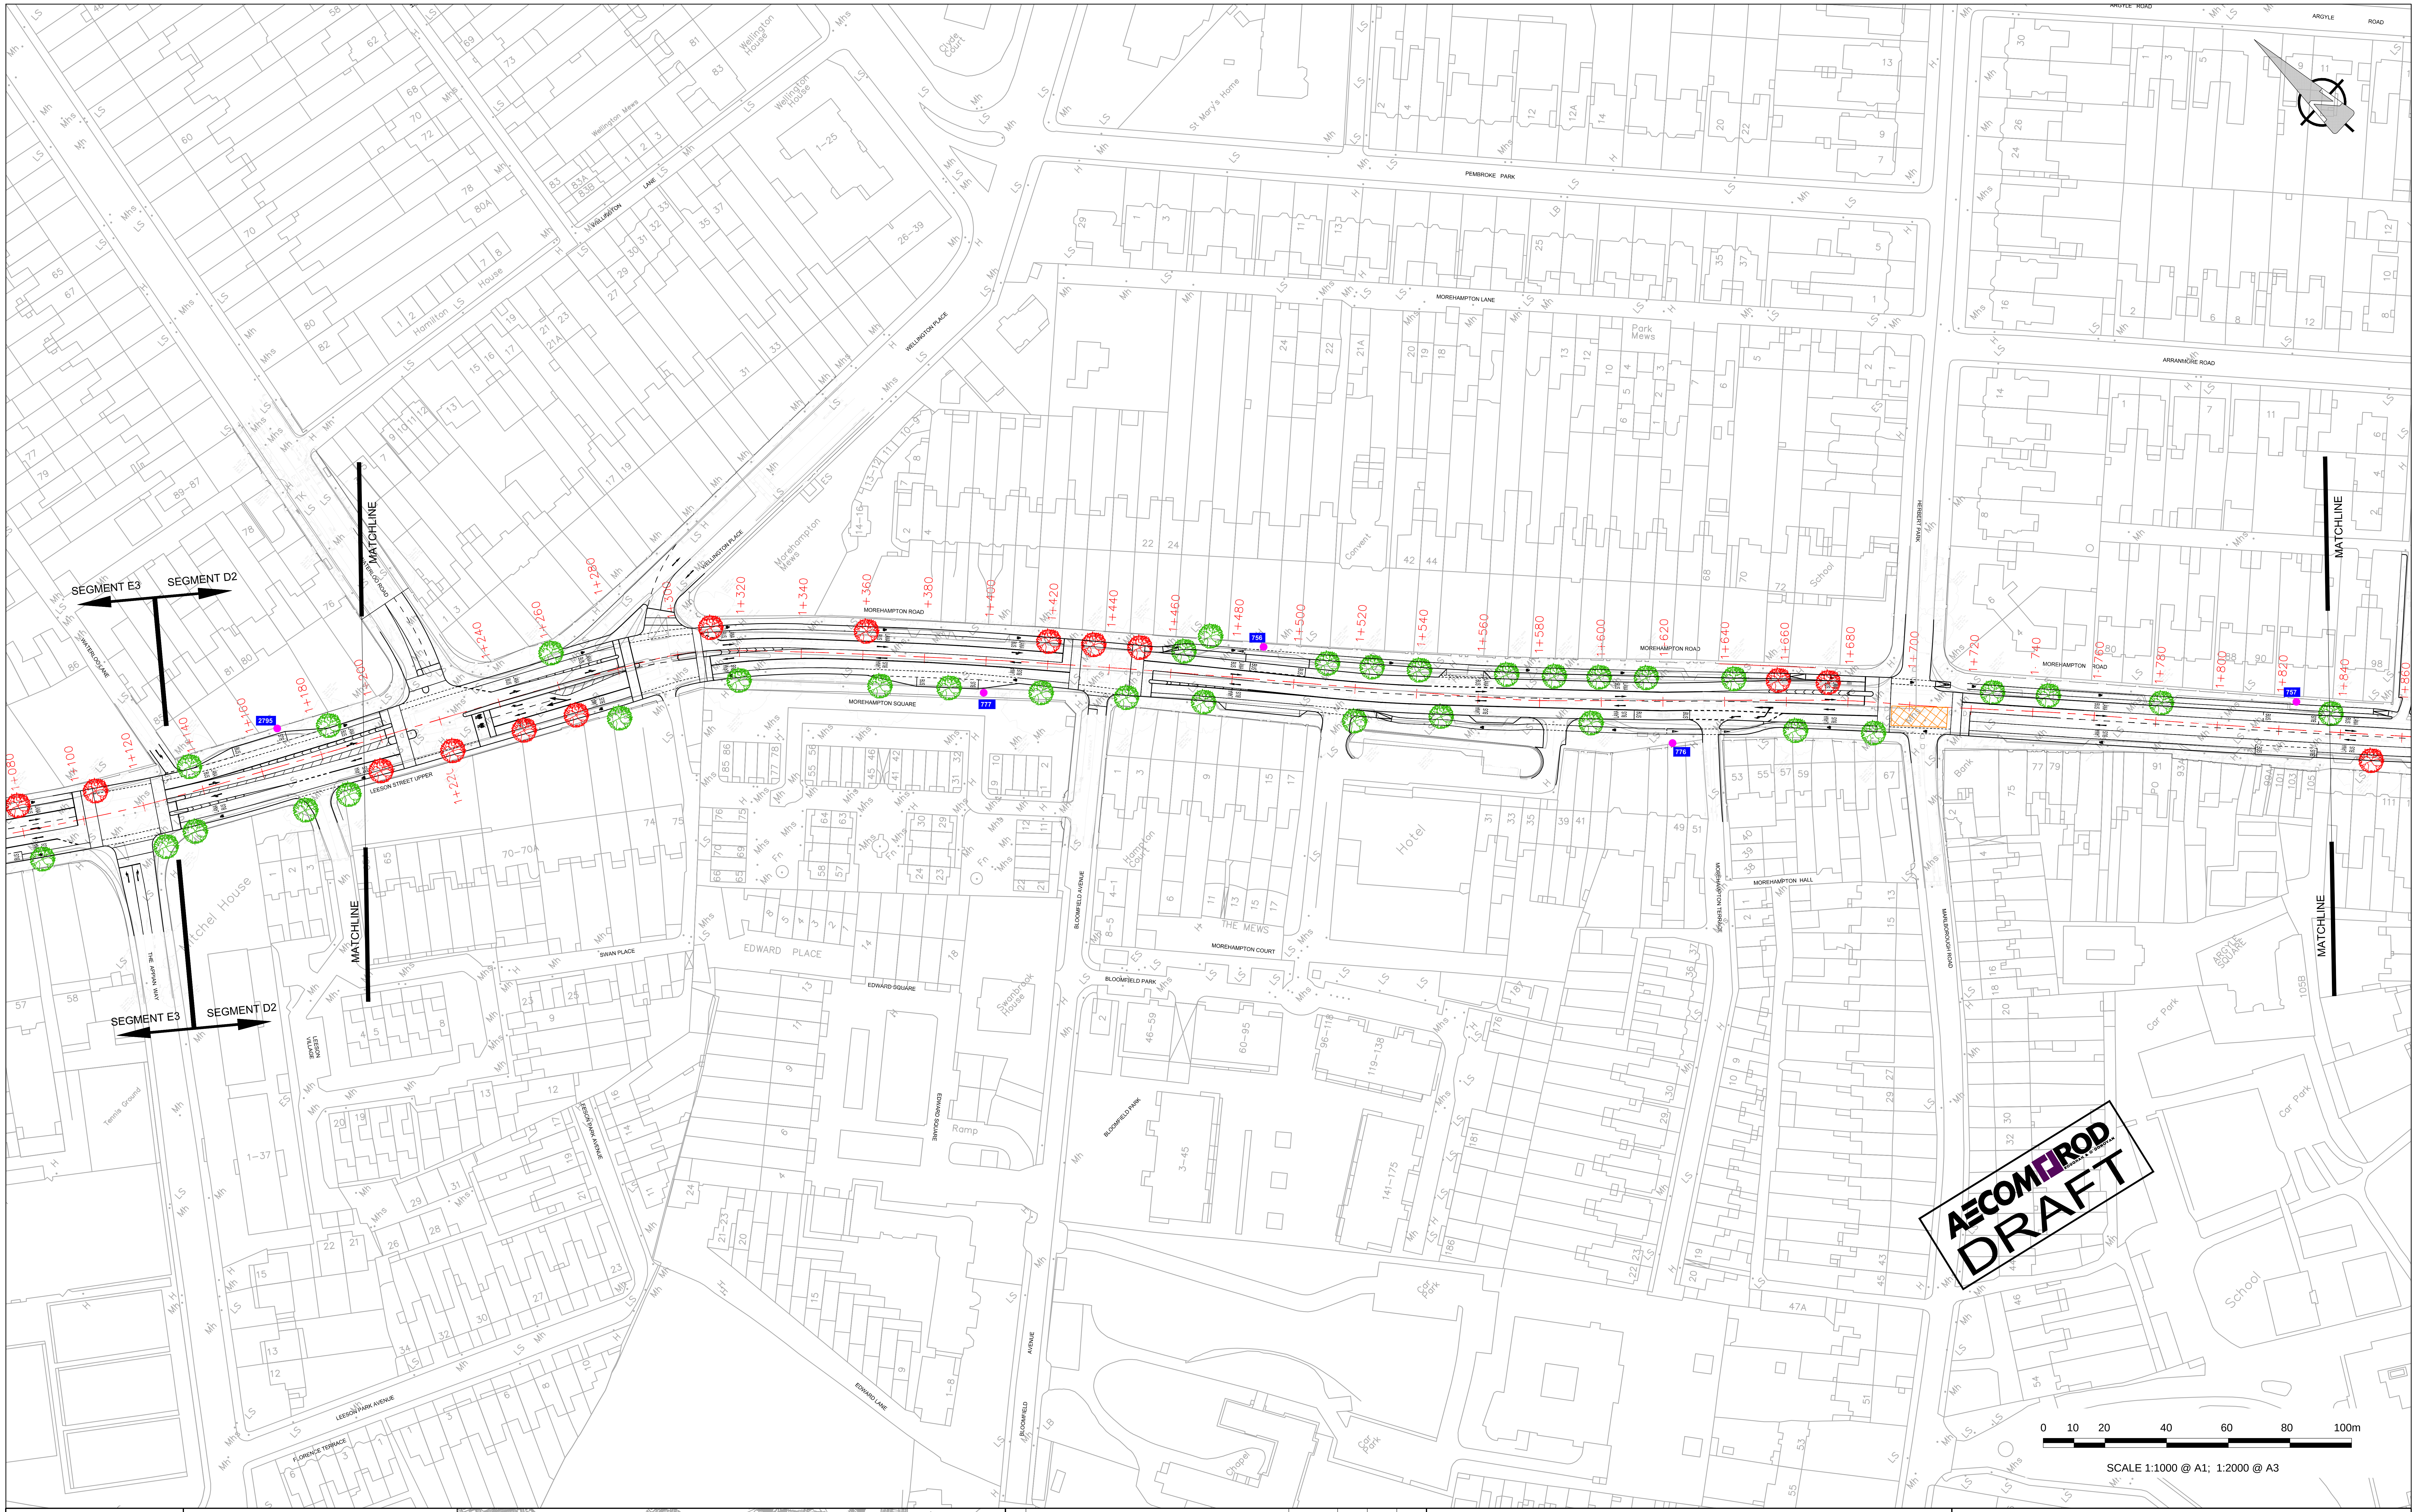

Údarás Náisiúnta Iompair
National Transport Authority

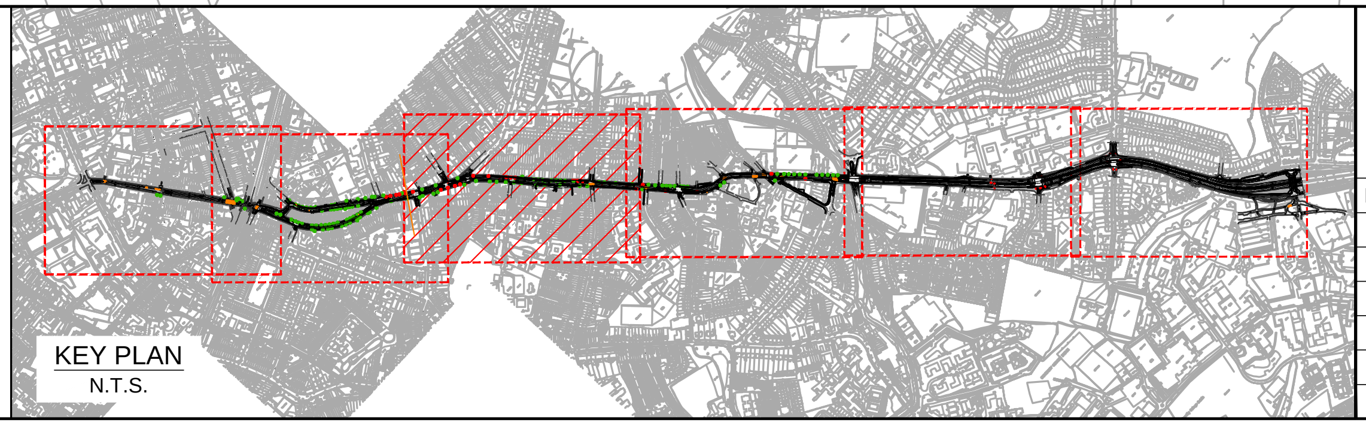
KEY PLAN
N.T.S.

No.	Revision	Date	By	Chk'd	App'd
	Stage	Date			App'd
PRELIMINARY					
APPROVAL					
TENDER					
CONSTRUCTION					

AECOM - Roughan & O'Donovan

AECOM- Roughan & O'Donovan
4th Floor Adelphi Plaza,
George's Street Upper,
Dun Laoghaire,Co Dublin
Tel:+353 (0)1 2383100
Fax:+353(0)1 2383199
www.aecom.com

Designed: RH
Checked: --
Approved: --
Status: OPTIONS LAYOUT

Project Title
UCD TO St. STEPHENS GREEN

Drawing Title
ROUTE OPTION 2
E3,D2,C1,B2,B3 AND A2 SHEET 3 OF 6

Drawn: RH
Job No: 60540050
Drawing No: SHT_20_CT_S3_200.3
Rev: A
Scale: 1:1000 @A1
Date: DEC. 2017

Dec 18, 2017 - 4:57pm Drawing Location: C:\Users\Hannanr\appdata\local\temp\AcPublish_7068\60540050_SHT_20_CT_S3_200.dwg

DO NOT SCALE USE FIGURED DIMENSIONS ONLY

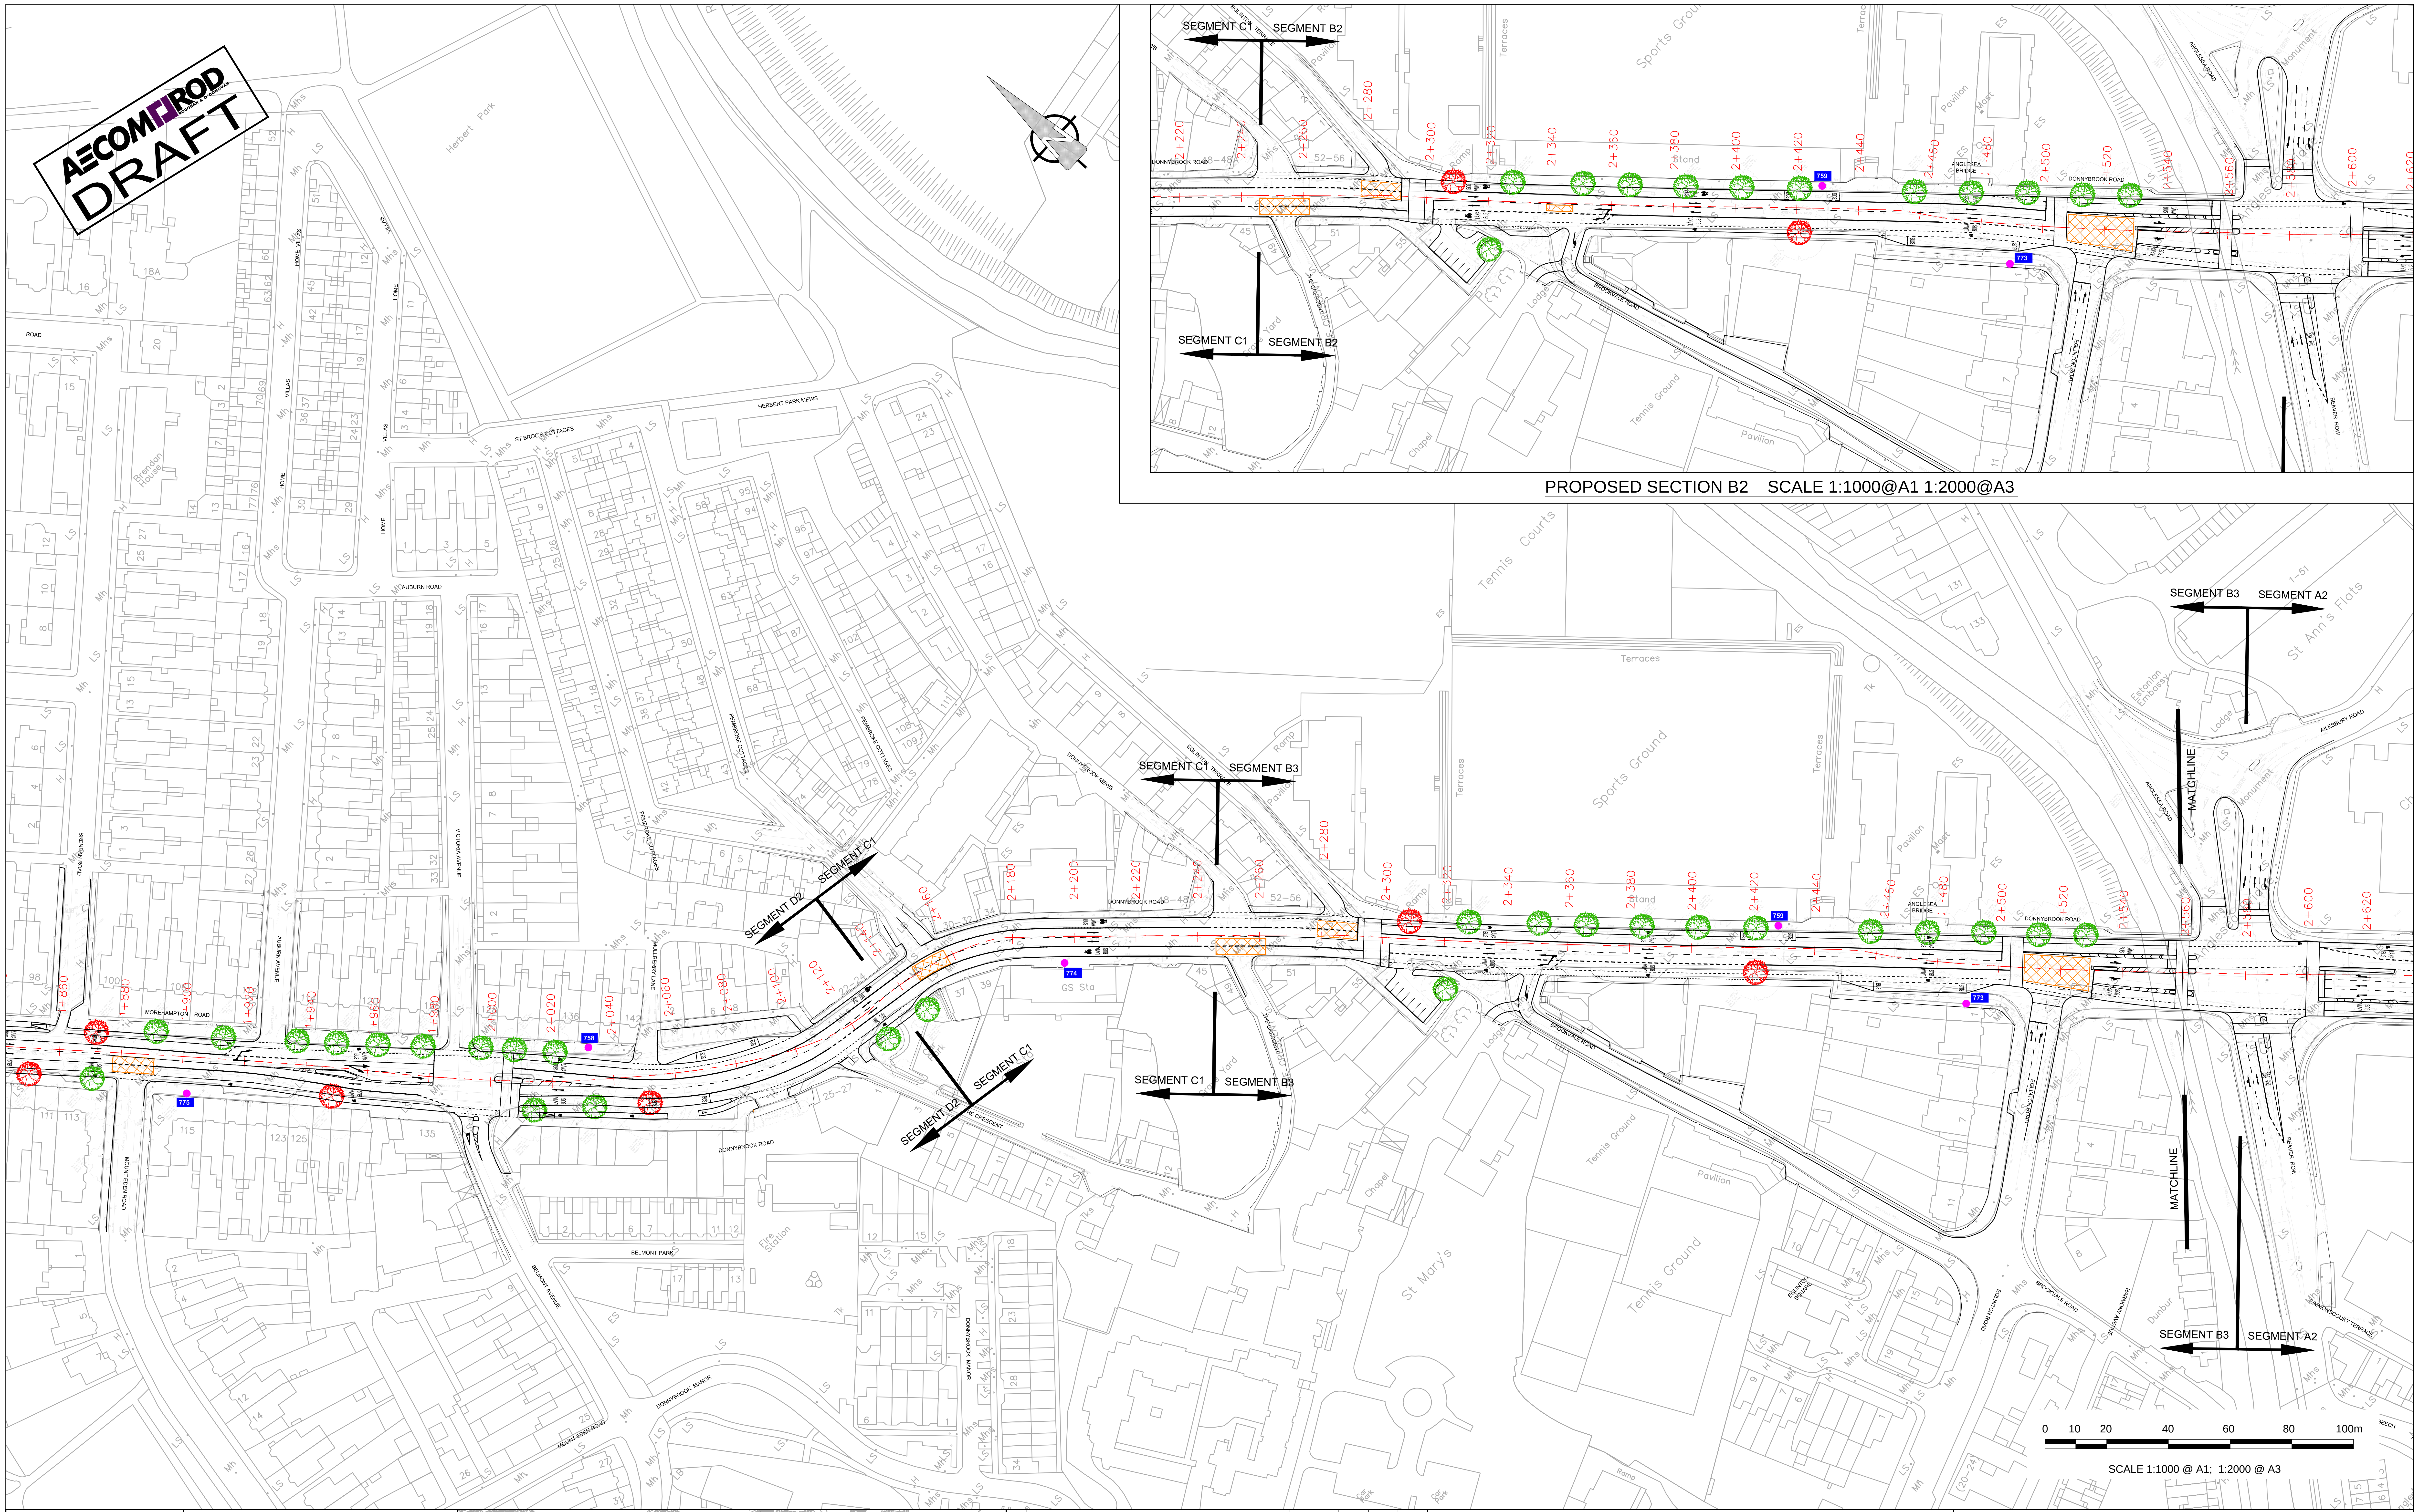

PROPOSED SECTION B2 SCALE 1:1000@A1 1:2000@A3

SCALE 1:1000 @ A1; 1:2000 @ A3

Údarás Náisiúnta Iompair
National Transport Authority

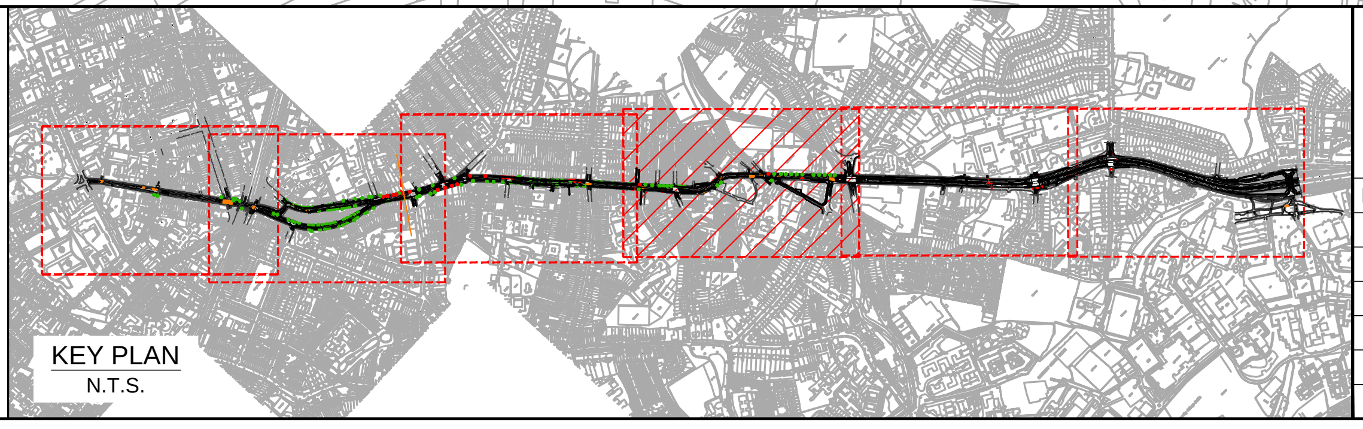
KEY PLAN
N.T.S.

No. | Revision | Date | By | Chk'd | App'd

Stage | Date | App'd

PRELIMINARY
APPROVAL
TENDER
CONSTRUCTION

AECOM - Roughan & O'Donovan

AECOM- Roughan & O'Donovan
4th Floor Adelphi Plaza,
George's Street Upper,
Dun Laoghaire,Co Dublin
Tel:+353 (0)1 2383100
Fax:+353(0)1 2383199
www.aecom.com

Project Title
UCD TO St. STEPHENS GREEN

Drawing Title
ROUTE OPTION 2
E3,D2,C1,B2,B3 AND A2 SHEET 4 OF 6

Designed: RH
Checked: --
Approved: --
Status: OPTIONS LAYOUT
Drawn: RH
Scale: 1:1000 @A1
Job No: 60540050
Date: DEC. 2017
Drawing No: SHT_20_CT_S3_200.4
Rev: A

Dec 18, 2017 - 4:58pm Drawing Location: C:\Users\Hannanr\appdata\local\temp\AcPublish_7068\60540050_SHT_20_CT_S3_200.dwg

DO NOT SCALE USE FIGURED DIMENSIONS ONLY

Last saved by: HANNANR(2017-12-18) Last Plotted: 2017-12-18
Filename: F:\PROJECTS\TRAFFIC - BXU BRT\03 EXECUTION\09 CAD\02 - SHEETS (DRAWINGS)\ROUTE OPTIONS\60540050_SHT_20_CT_S3_200.DWG

Last saved by: HANNANR(2017-12-18)   Last Plotted: 2017-12-18
Filename: F:\PROJECTS\TRAFFIC - BXU BRT\03 EXECUTION\09 CAD\02 - SHEETS (DRAWINGS)\ROUTE OPTIONS\60540050_SHT_20_CT_S3_200.DWG

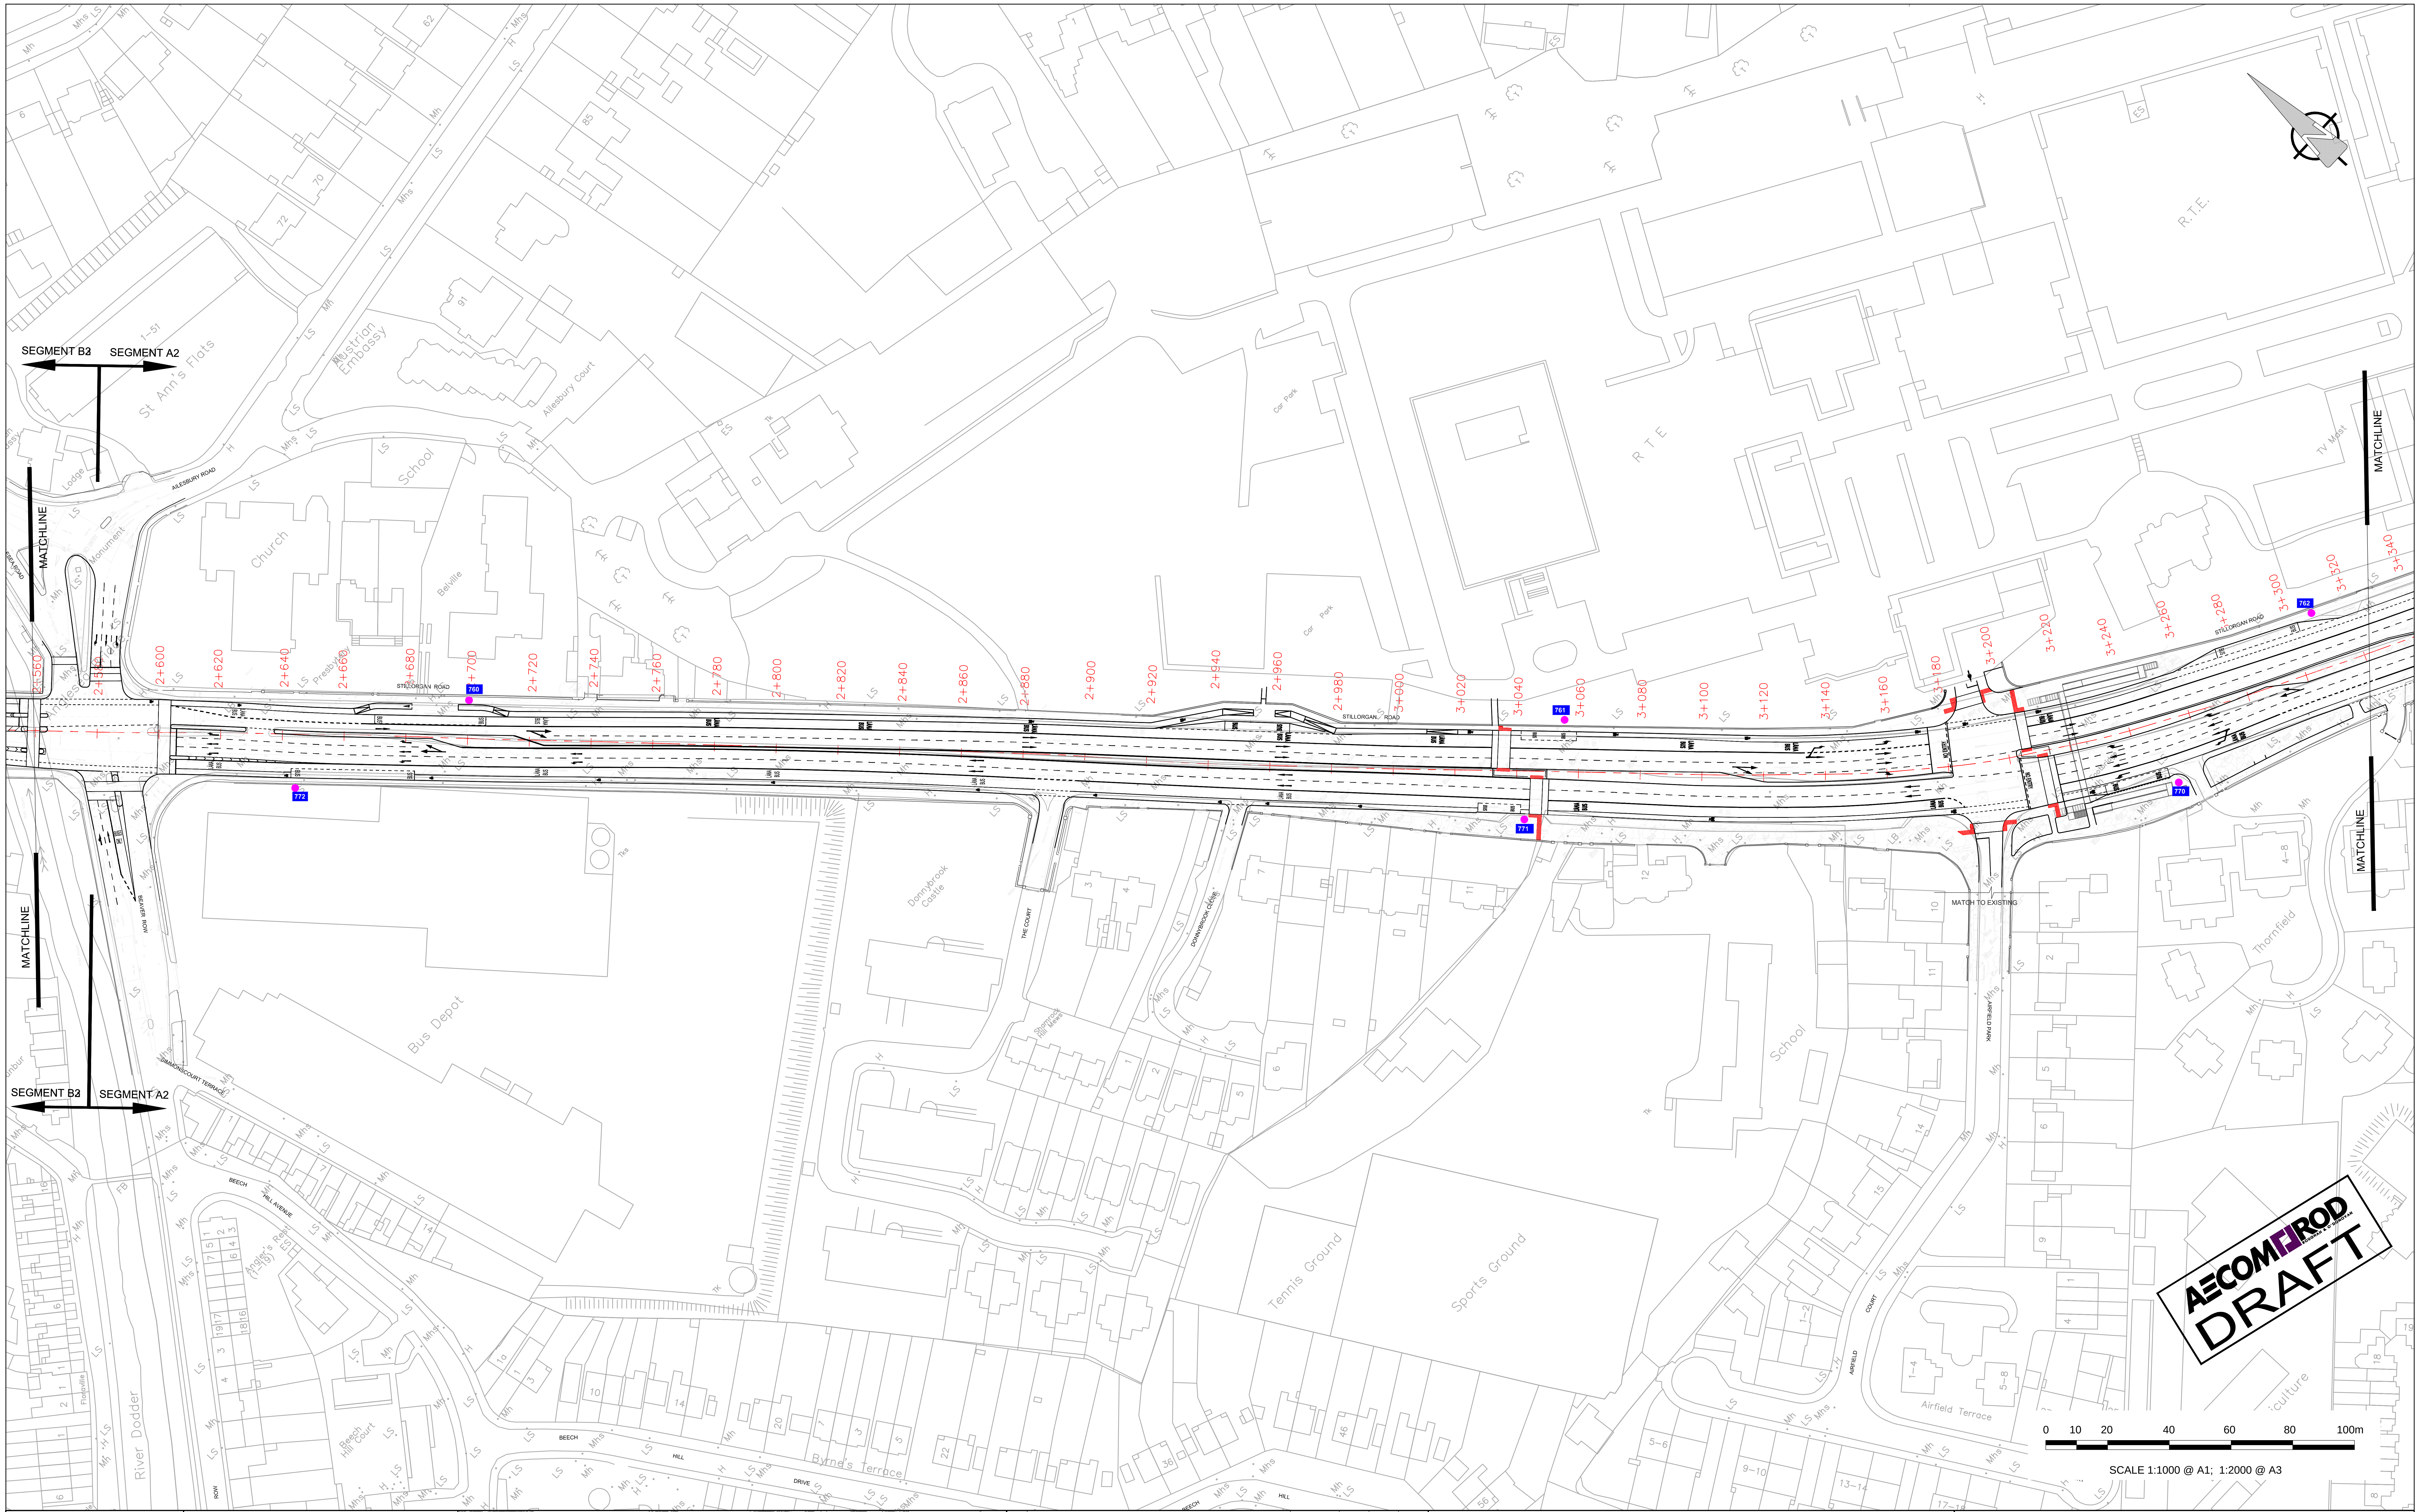

AECOM RROD
DRAFT

Údarás Náisiúnta Iompair
National Transport Authority

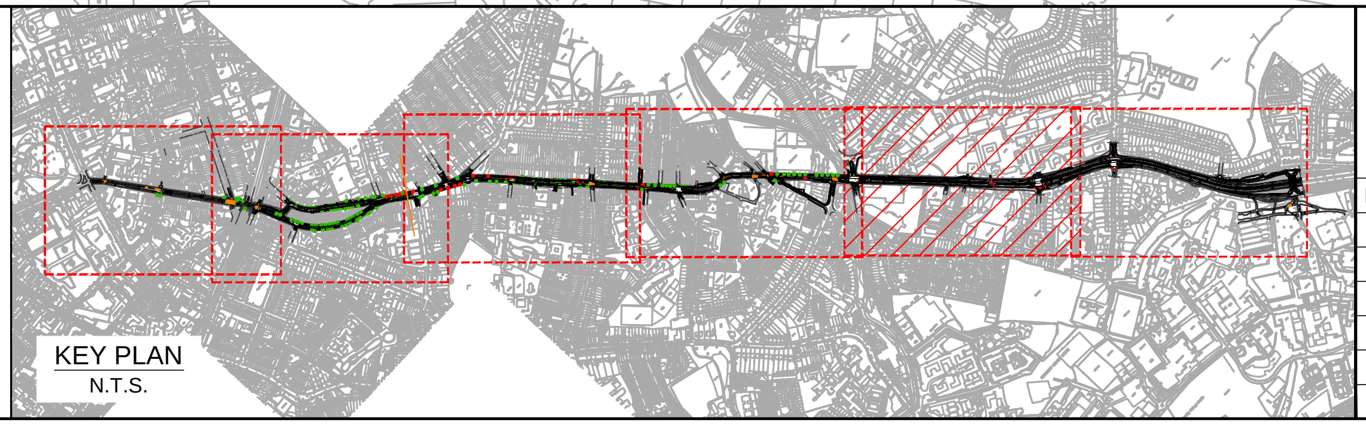
KEY PLAN
N.T.S.

No.	Revision	Date	By	Chk'd	App'd

Stage	Date	App'd
PRELIMINARY		
APPROVAL		
TENDER		
CONSTRUCTION		

AECOM - Roughan & O'Donovan

AECOM- Roughan & O'Donovan
4th Floor Adelphi Plaza,
George's Street Upper,
Dun Laoghaire,Co Dublin
Tel:+353 (0)1 2383100
Fax:+353(0)1 2383199
www.aecom.com

Project Title
UCD TO St. STEPHENS GREEN

Drawing Title
ROUTE OPTION 2
E3,D2,C1,B2,B3 AND A2 SHEET 5 OF 6

Designed: RH	Checked: --	Approved: --	Status: OPTIONS LAYOUT

Drawn: RH	Job No: 60540050	Drawing No: SHT_20_CT_S3_200.5	Rev: A
Scale: 1:1000 @A1	Date: DEC. 2017		

Dec 18, 2017 - 4:59pm   Drawing Location: C:\Users\Hannanr\appdata\local\temp\AcPublish_7068\60540050_SHT_20_CT_S3_200.dwg

DO NOT SCALE USE FIGURED DIMENSIONS ONLY

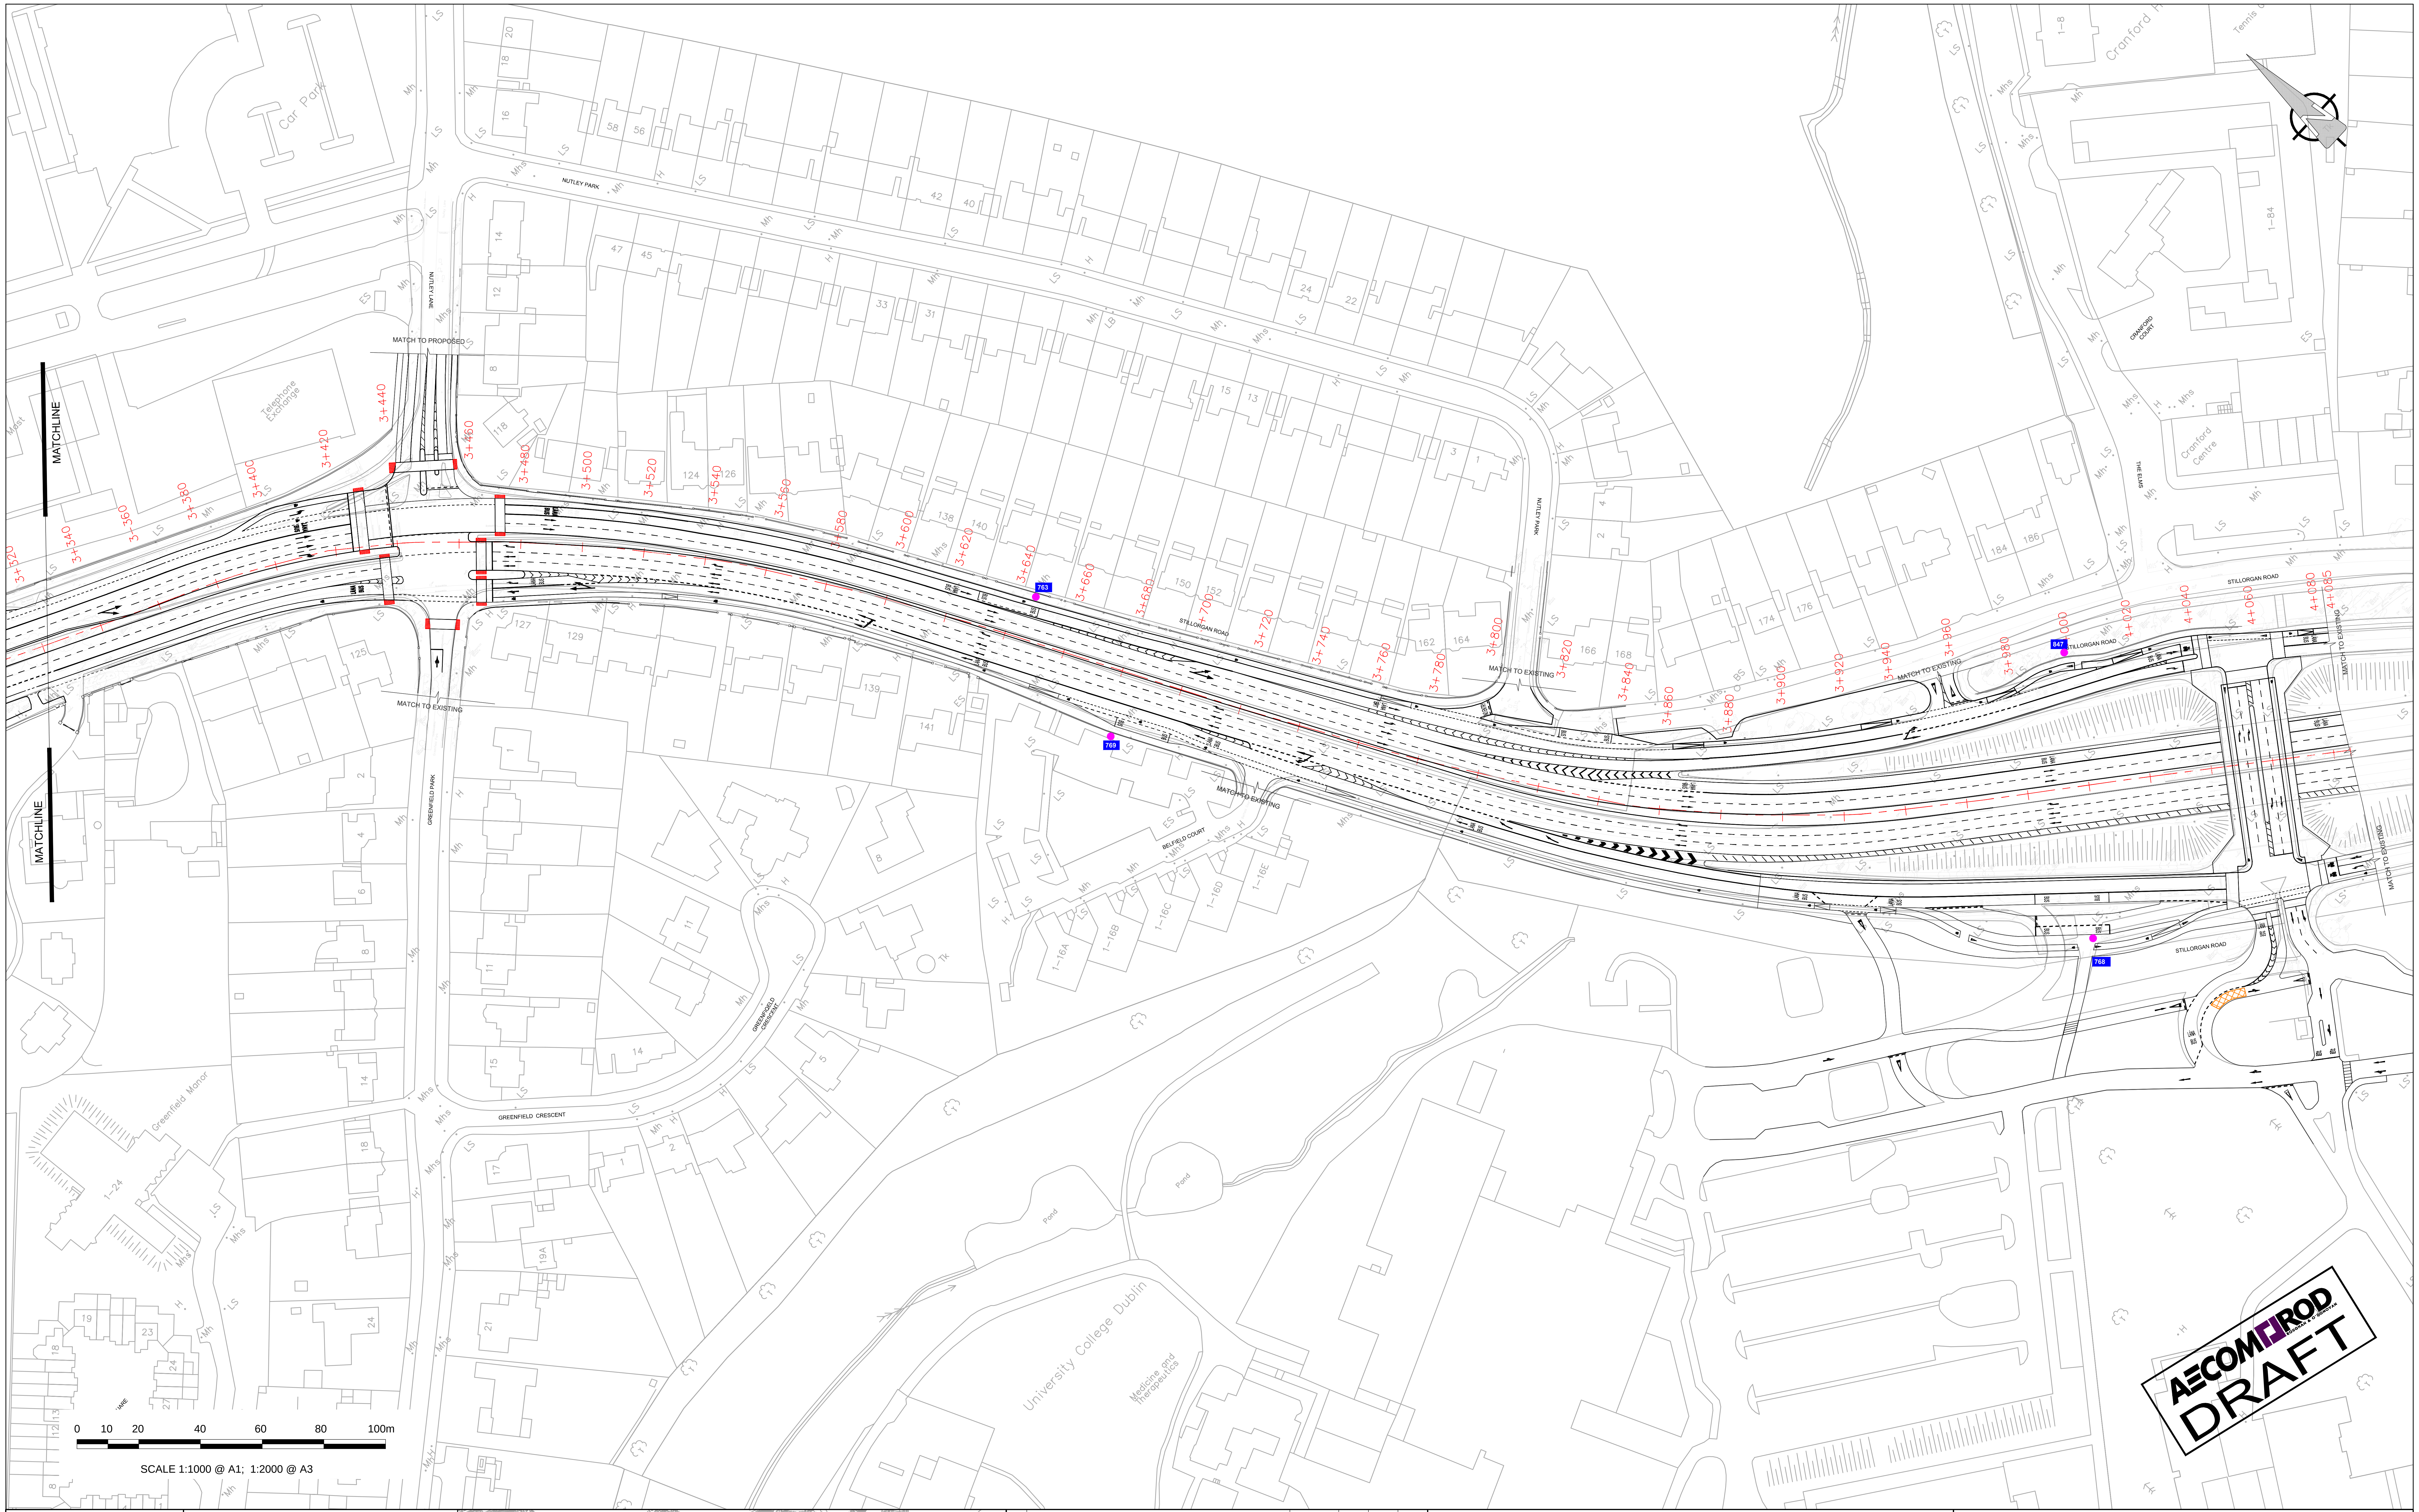

Last saved by: HANNANR(2017-12-18) Last Plotted: 2017-12-18
Filename: F:\PROJECTS\TRAFFIC - BXU BRT\03 EXECUTION\09 CAD\02 - SHEETS (DRAWINGS)\ROUTE OPTIONS\60540050_SHT_20_CT_S3_200.DWG

Údarás Náisiúnta Iompair
National Transport Authority

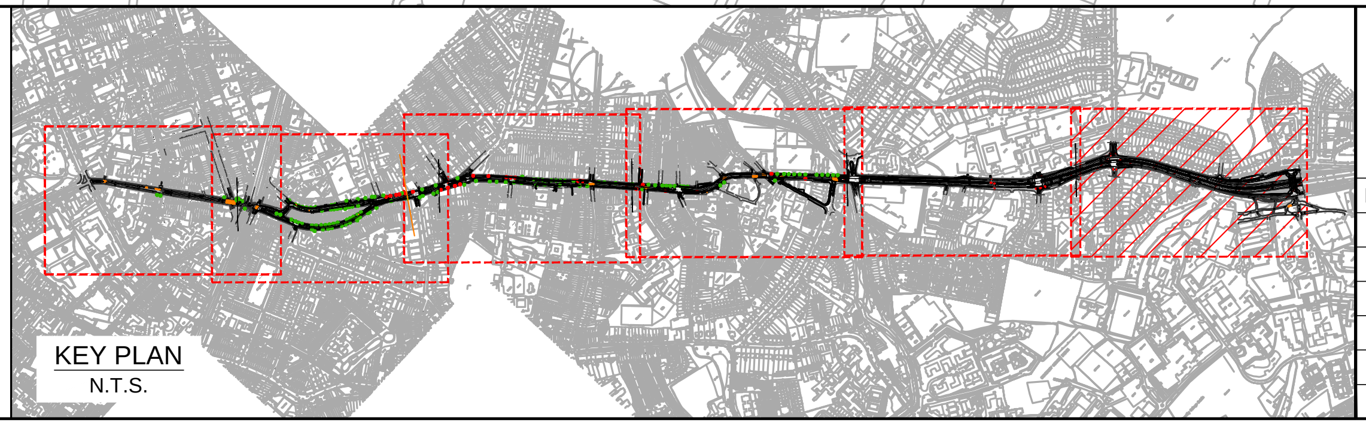
KEY PLAN
N.T.S.

No.	Revision	Date	By	Chk'd	App'd
	Stage		Date		App'd
	PRELIMINARY				
	APPROVAL				
	TENDER				
	CONSTRUCTION				

AECOM - Roughan & O'Donovan

AECOM- Roughan & O'Donovan
4th Floor Adelphi Plaza,
George's Street Upper,
Dun Laoghaire,Co Dublin
Tel:+353 (0)1 2383100
Fax:+353(0)1 2383199
www.aecom.com

Designed: RH	Checked: --	Approved: --	Status: OPTIONS LAYOUT

Project Title
UCD TO St. STEPHENS GREEN

Drawing Title
ROUTE OPTION 2
E3,D2,C1,B2,B3 AND A2 SHEET 6 OF 6

Drawn: RH	Job No: 60540050	Drawing No: SHT_20_CT_S3_200.6	Rev: A
Scale: 1:1000 @A1	Date: DEC. 2017		

Dec 18, 2017 - 5:00pm Drawing Location: C:\Users\Hannanr\appdata\local\temp\AcPublish_7068\60540050_SHT_20_CT_S3_200.dwg

DO NOT SCALE USE FIGURED DIMENSIONS ONLY